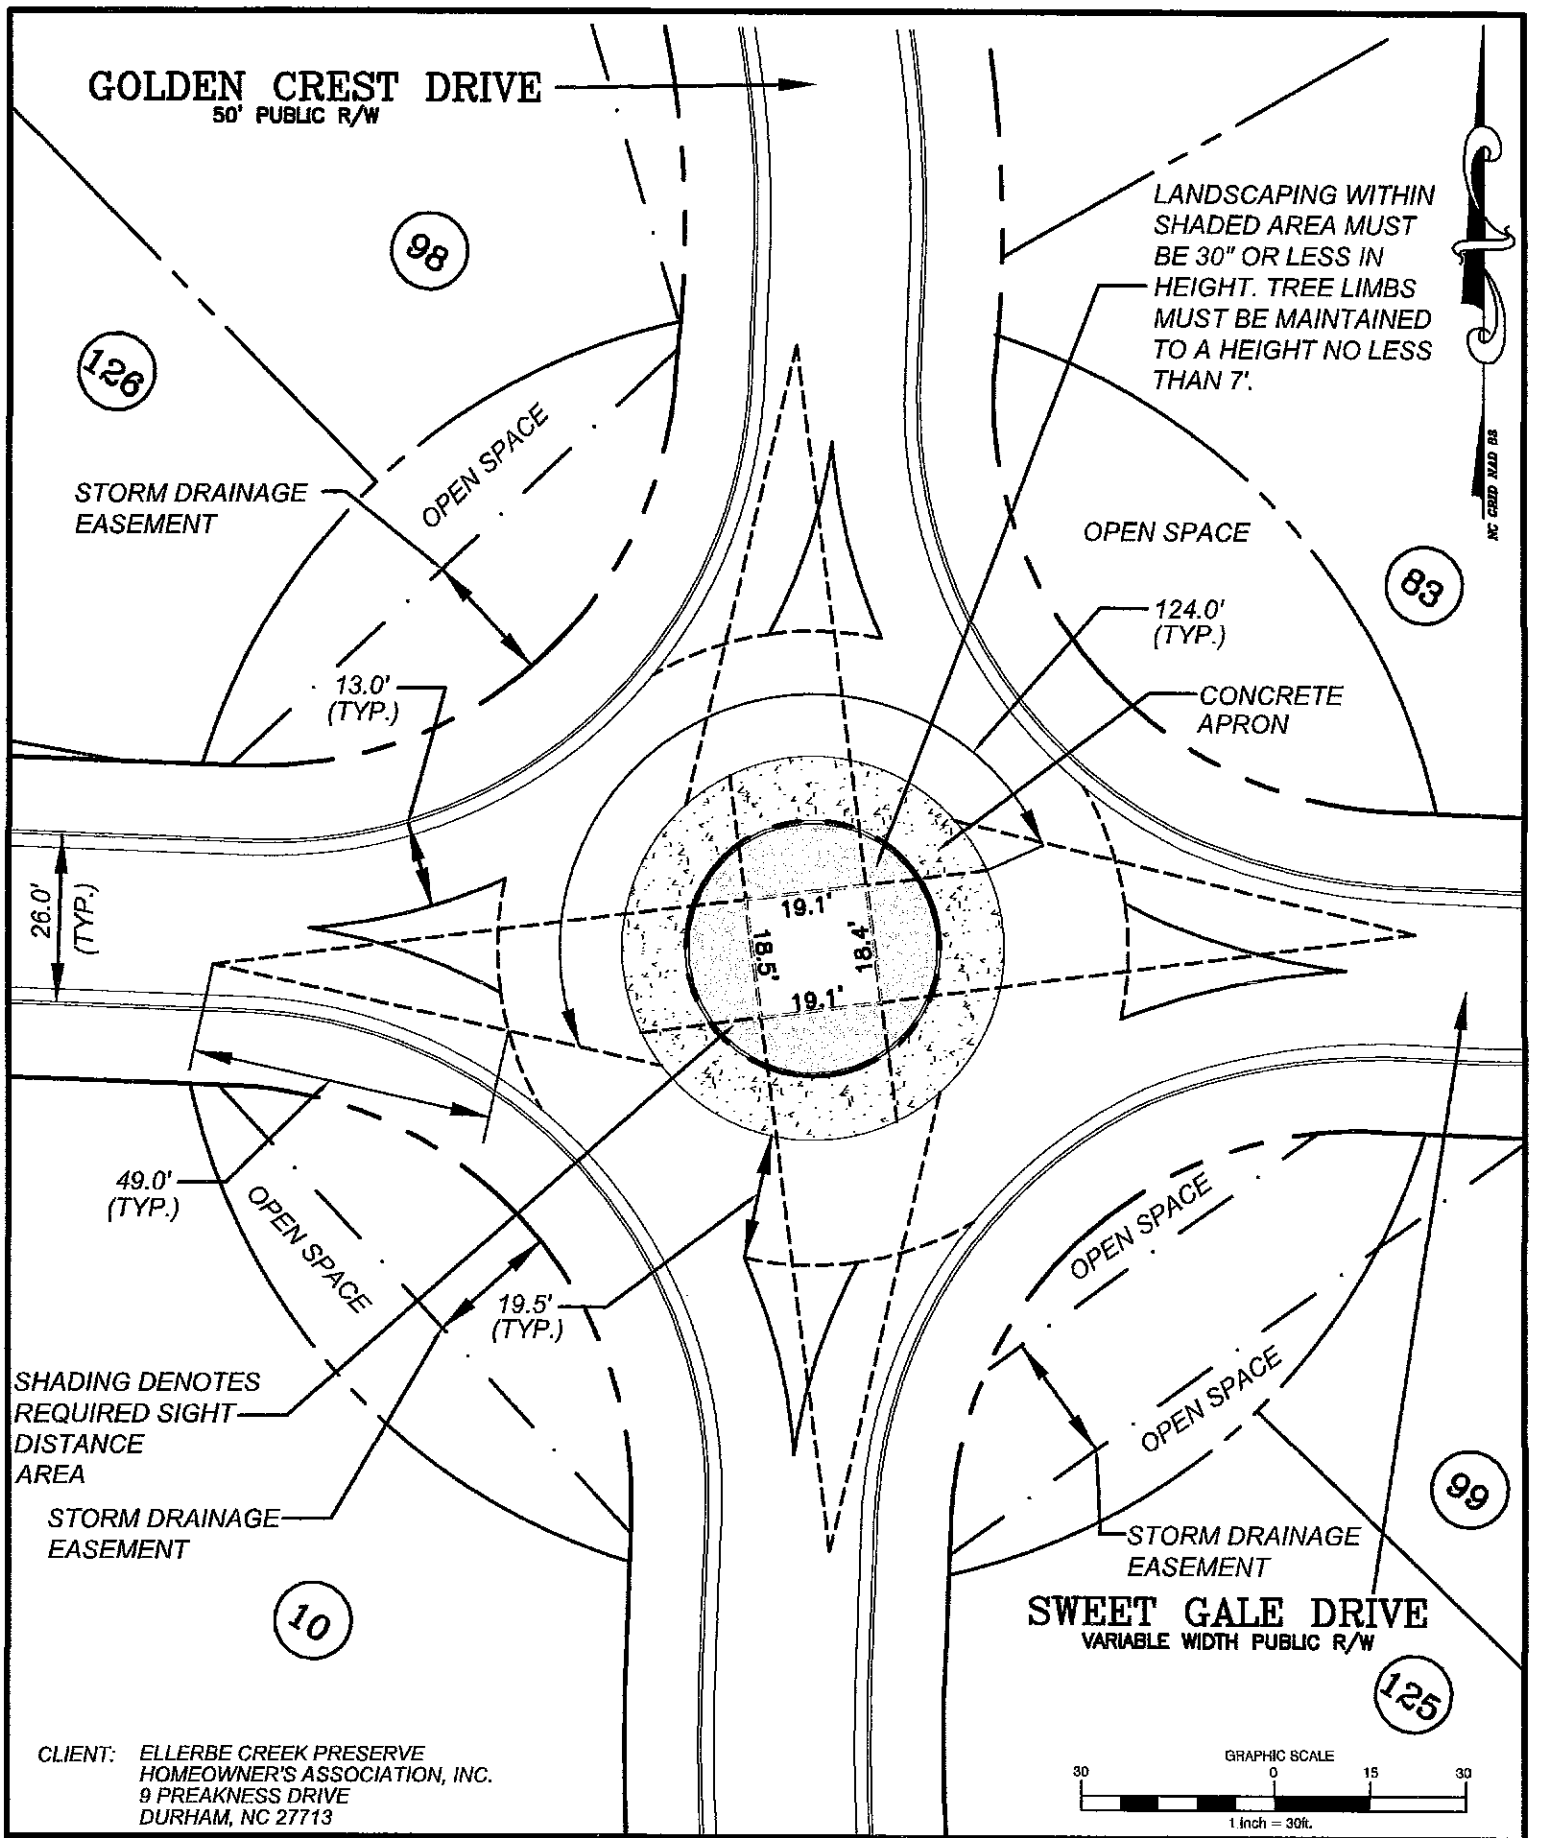

CLIENT: ELLERBE CREEK PRESERVE
HOMEOWNER'S ASSOCIATION, INC.
9 PREAKNESS DRIVE
DURHAM, NC 27713

DRAWN BY:	JB
CHECKED BY:	TN
SCALE:	1"= 30'
DATE:	10/06/10

INTERSECTION SIGHT DISTANCE EXHIBIT

ELLERBE CREEK PRESERVE

SWEET GALE DRIVE & GOLDEN CREST DRIVE

DURHAM COUNTY, NORTH CAROLINA

The Nau Company, PLLC
Civil Engineering & Consulting Services
620 Moultonboro Avenue
Wake Forest, North Carolina 27587
(919) 625-3090

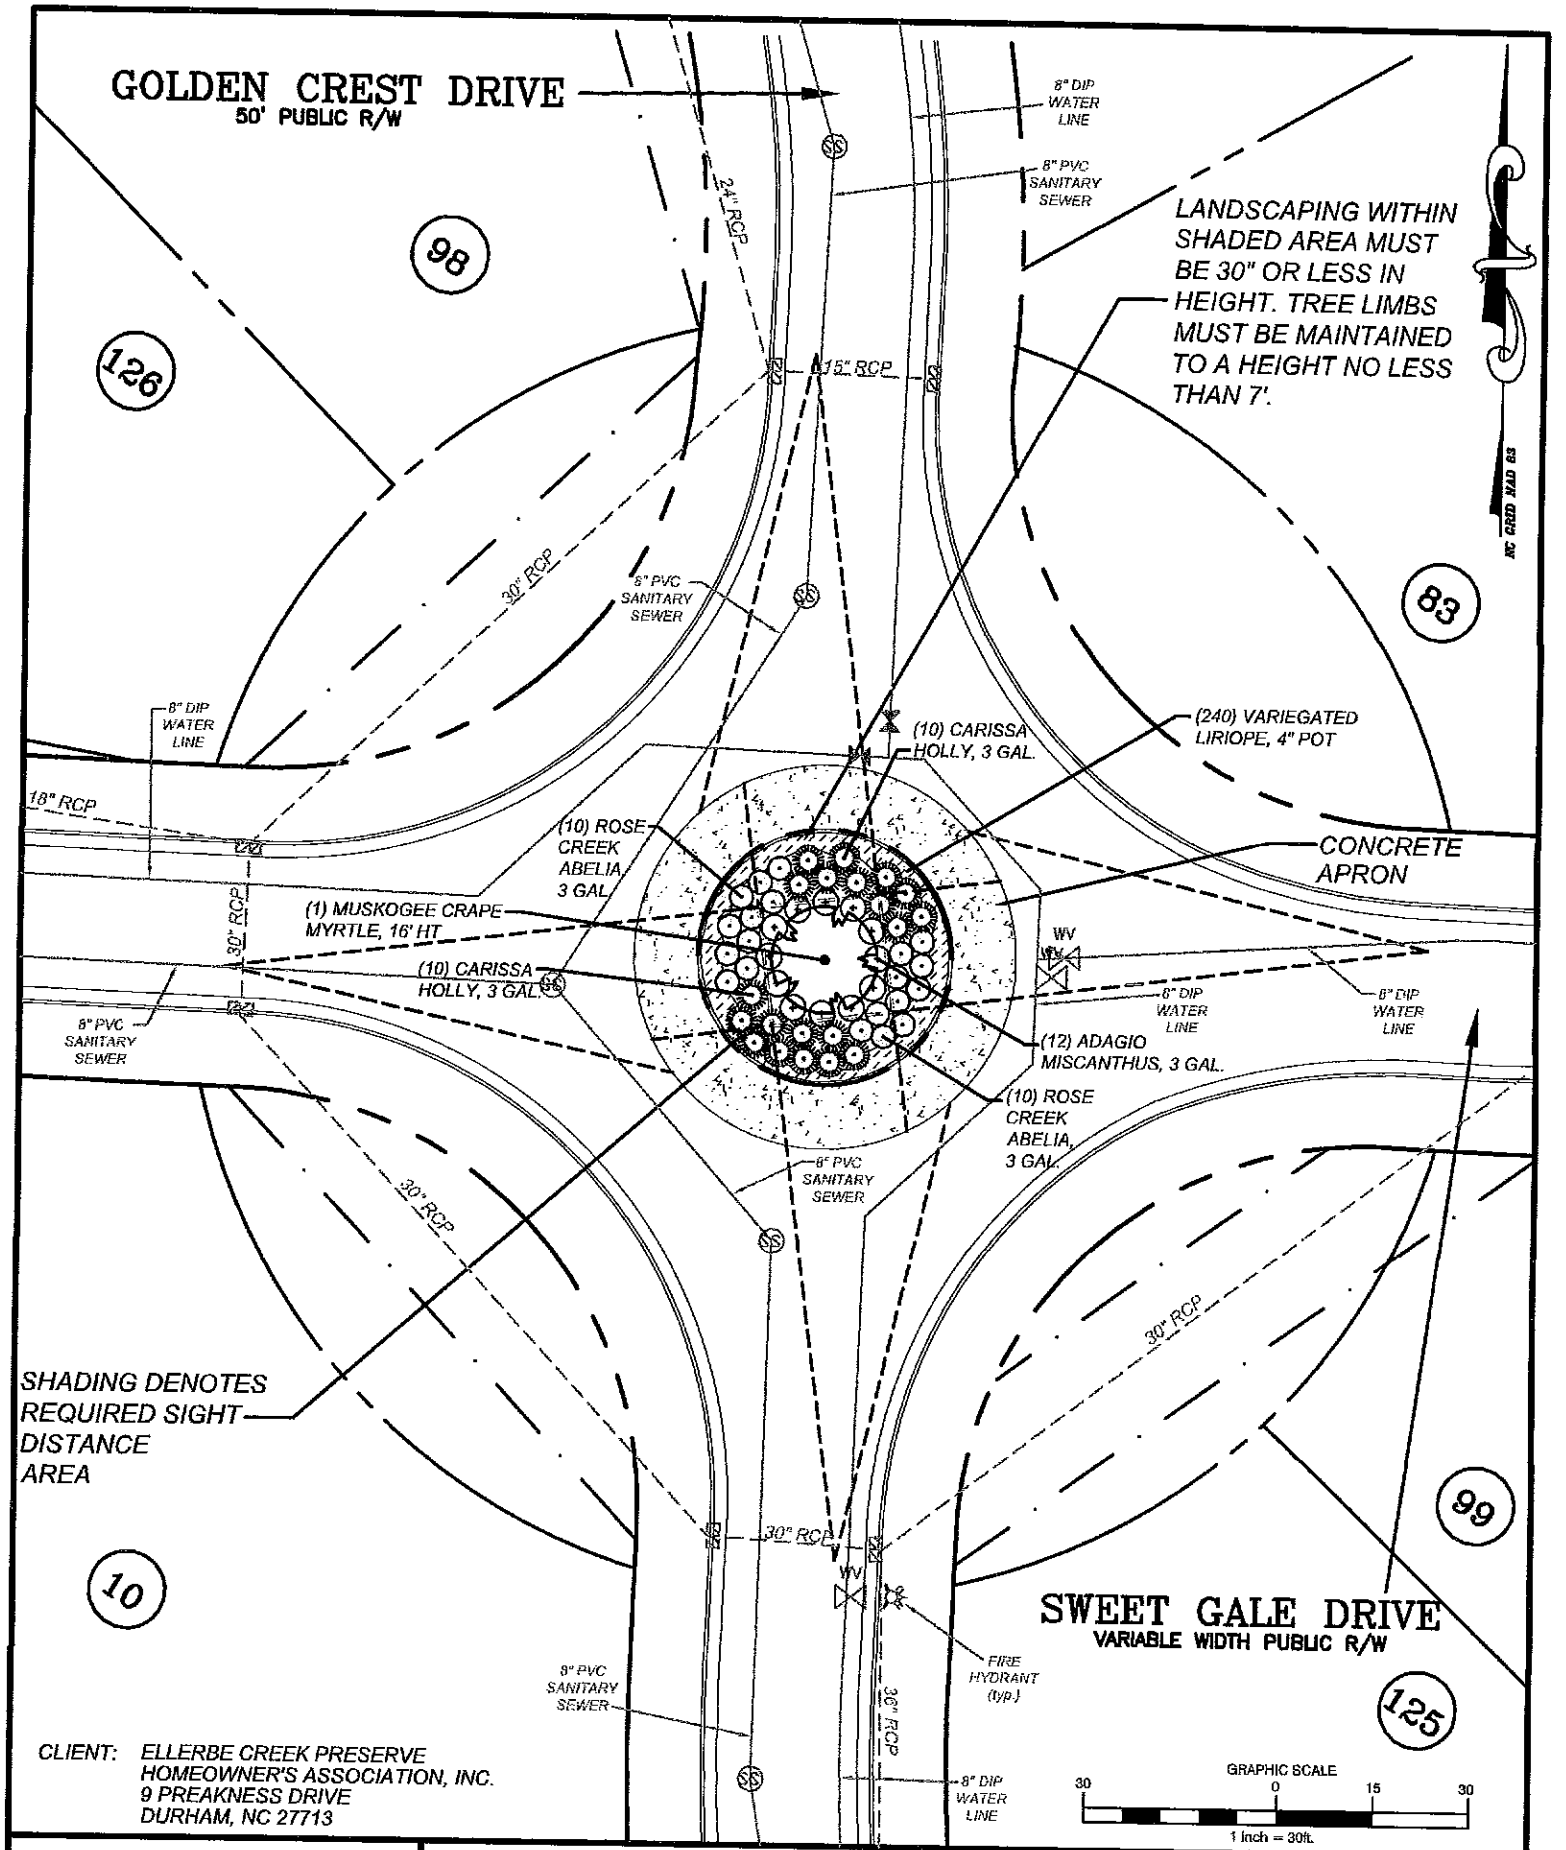

CLIENT: ELLERBE CREEK PRESERVE HOMEOWNER'S ASSOCIATION, INC.
9 PREAKNESS DRIVE
DURHAM, NC 27713

DRAWN BY:	JB
CHECKED BY:	TN
SCALE:	1"= 30'
DATE:	10/06/10

INTERSECTION LANDSCAPING EXHIBIT

ELLERBE CREEK PRESERVE

SWEET GALE DRIVE & GOLDEN CREST DRIVE

DURHAM COUNTY, NORTH CAROLINA

The Nau Company, PLLC
Civil Engineering & Consulting Services
620 Moultonboro Avenue
Wake Forest, North Carolina 27587
(919) 625-3090