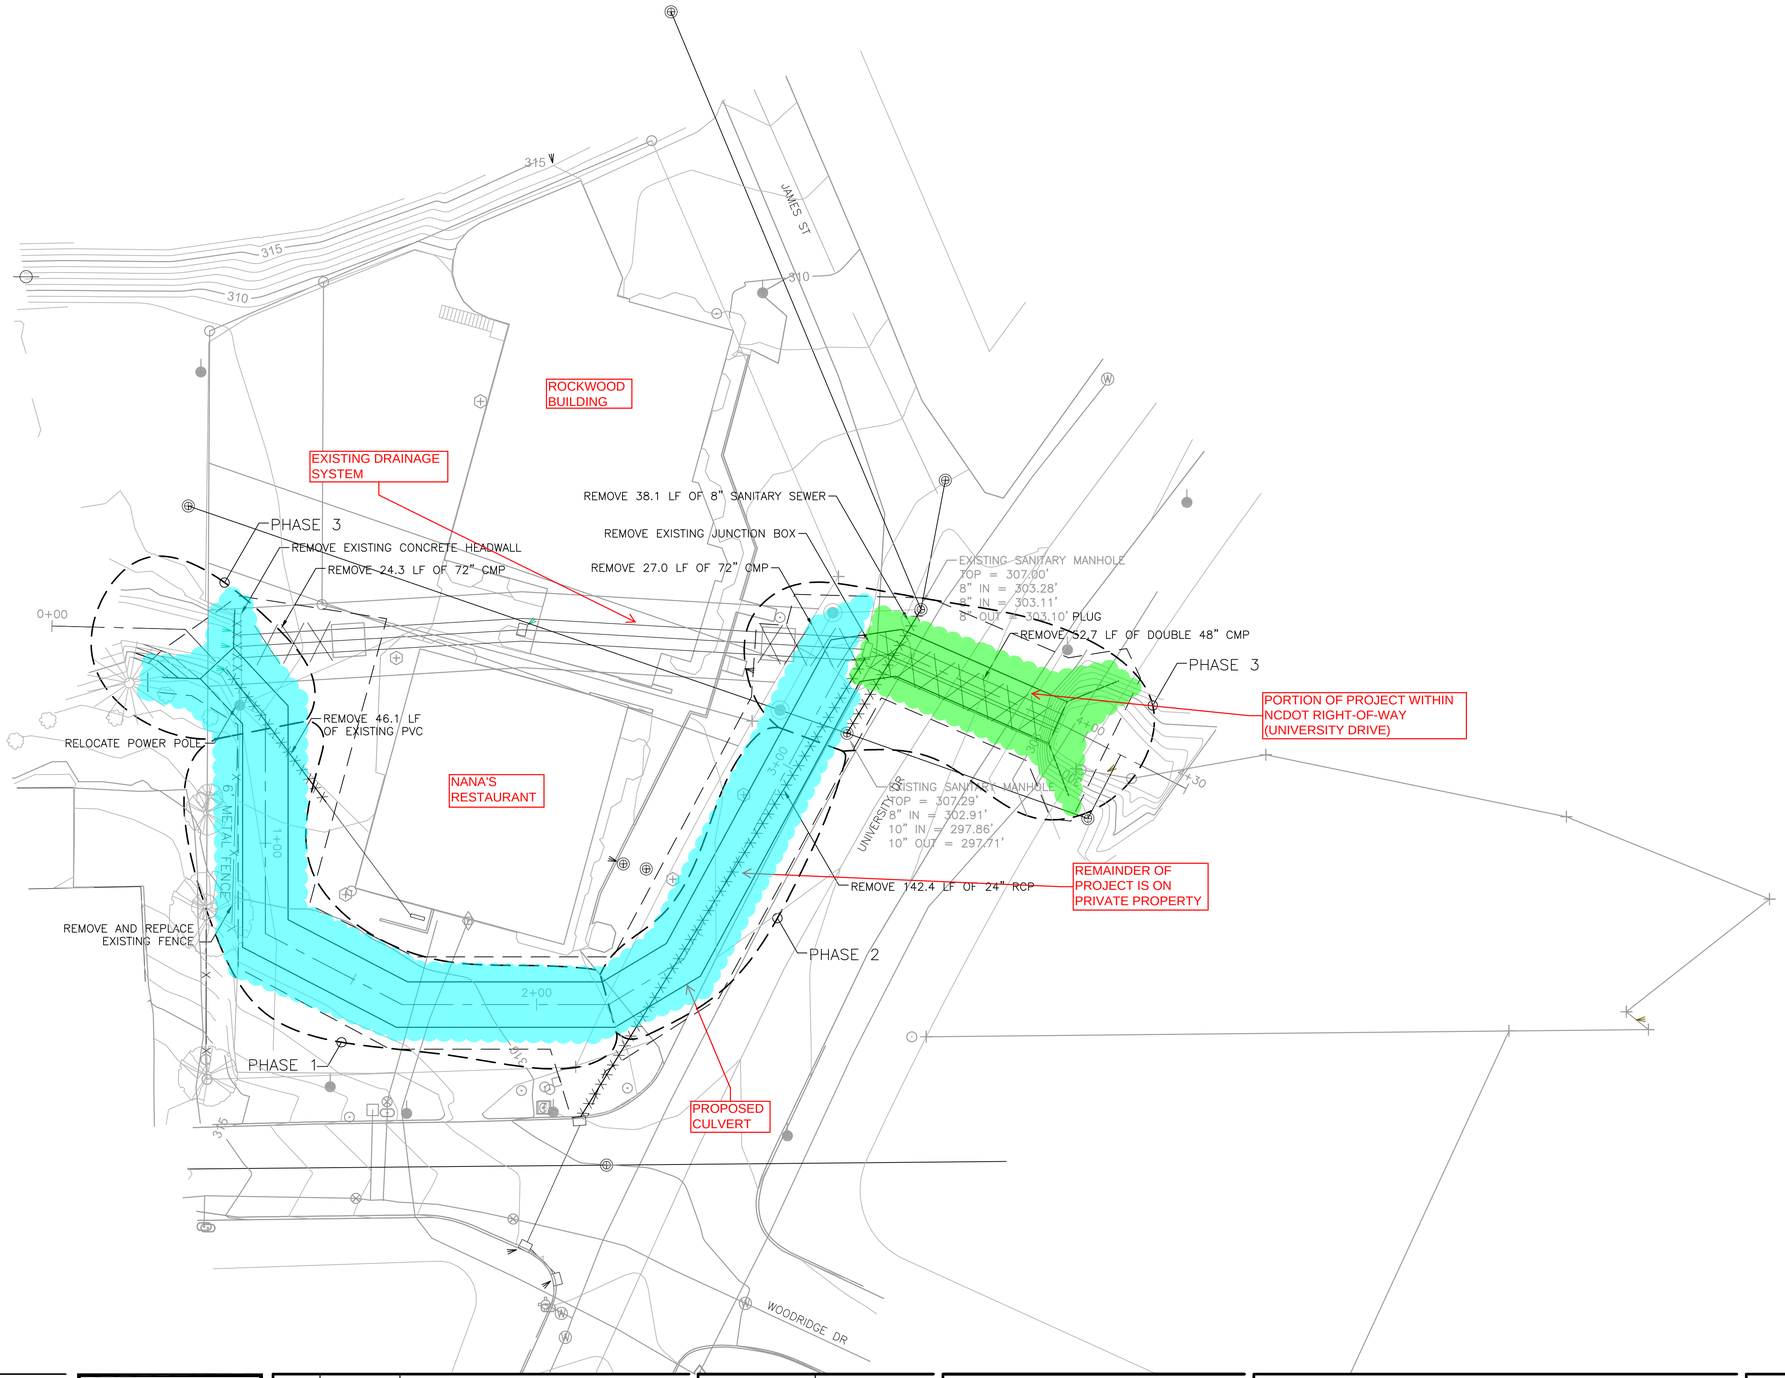

HDR

HDR Engineering, Inc.
3733 National Drive, Suite 207
Raleigh, NC 27612-4845
(919) 785-1118
(919) 785-1187 fax

ISSUE	DATE	DESCRIPTION
A	12/03/2008	ISSUED FOR APPROVAL

PROJECT MANAGER	RON GEIGER, P.E.
REVIEWED BY	K. TREFZGER, P.E.
DRAWN BY	G. BLUE
PROJECT NUMBER	007592-42950-018

DURHAM
1 8 6 9
CITY OF MEDICINE
CITY OF DURHAM

University Drive
CULVERT REPLACEMENT

NORTH CAROLINA

PHASING AND DEMOLITION PLAN

0 1" 2"

FILENAME	00C-03.dwg
SCALE	1" = 20'

SHEET
C-03