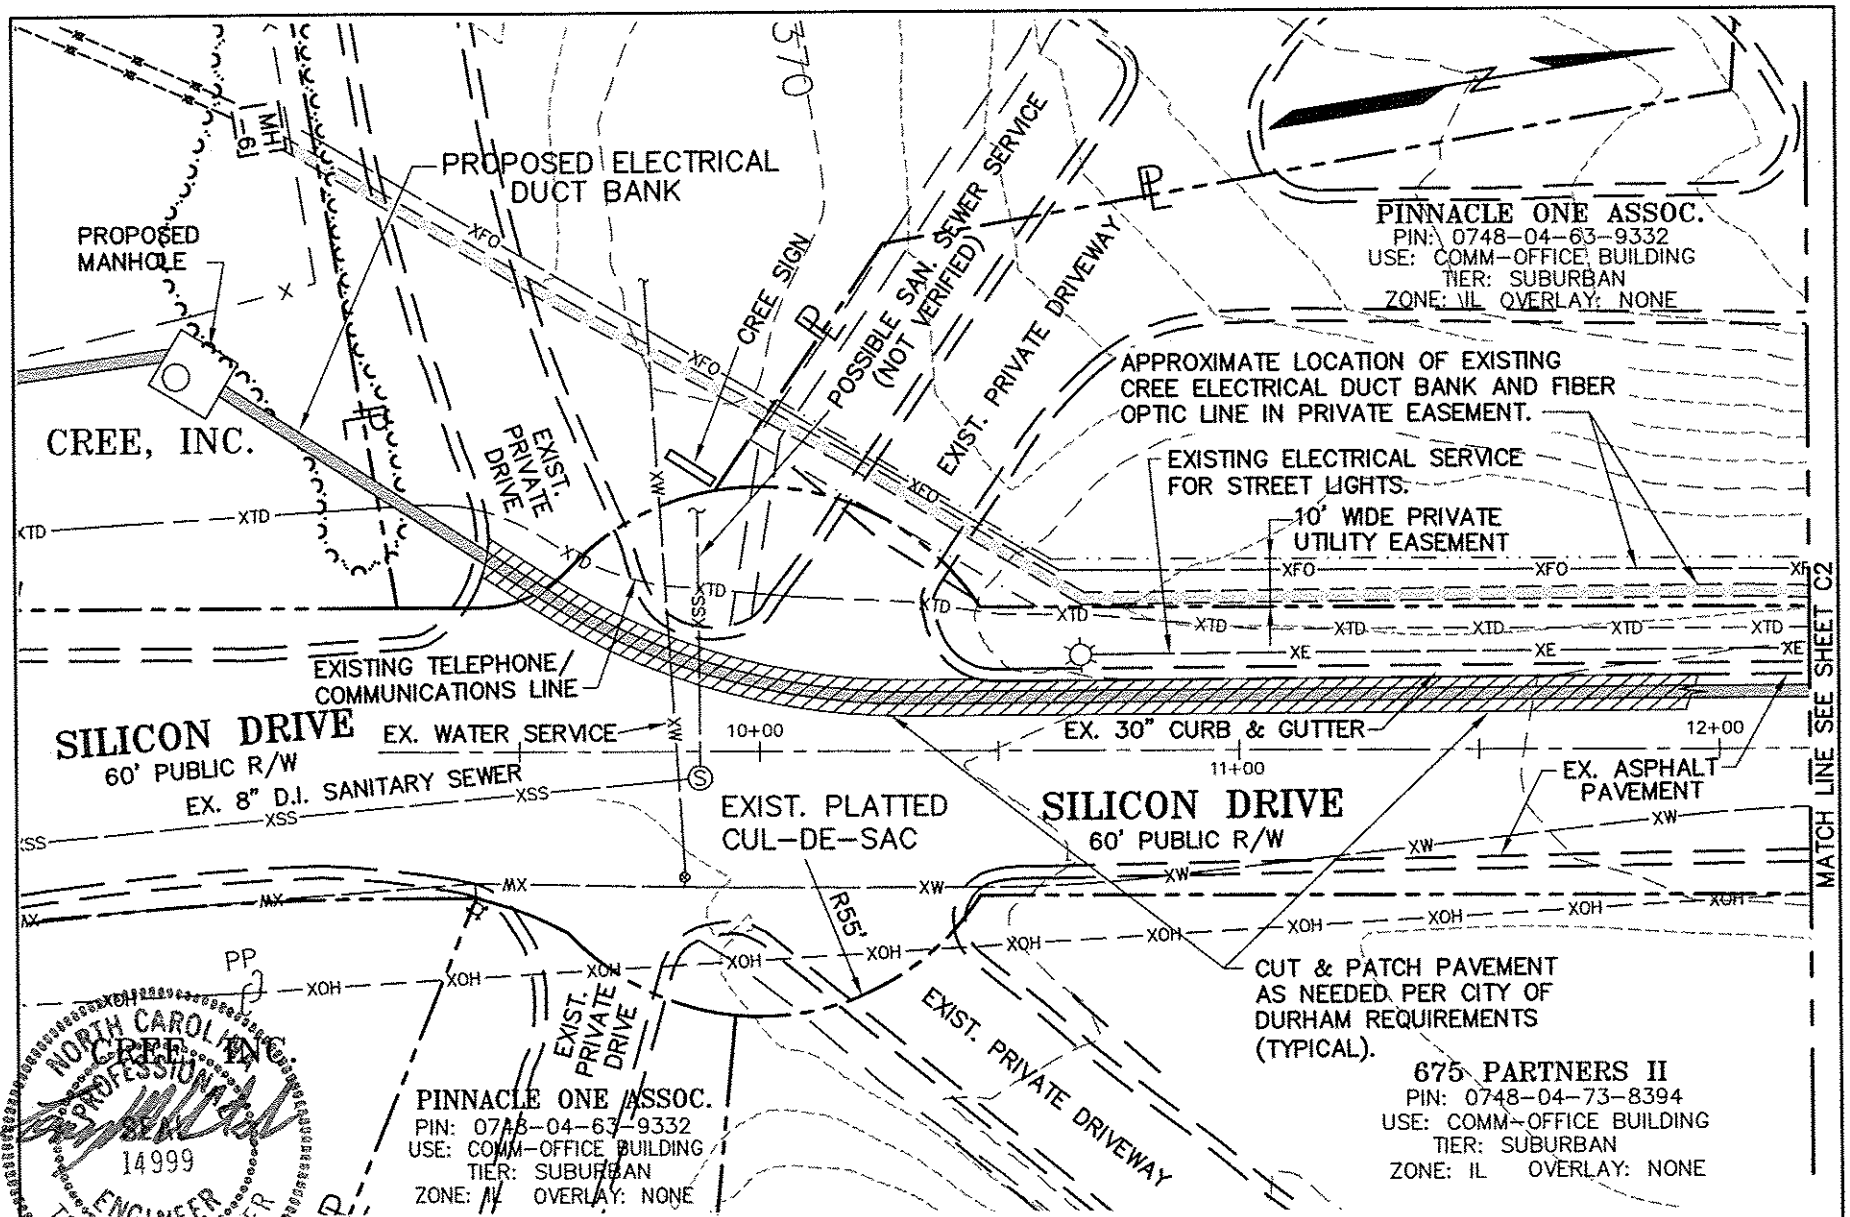


NORTH CAROLINA PROFESSIONAL SEAL 14999 ENGINEER TONY W. WALKER

JOB NO. 18006

REVISIONS:
APRIL 13, 2011

4-13-11

# CREE
# 12KV ELECTRICAL FEEDER
# SILICON DRIVE
## DURHAM, NORTH CAROLINA
# DUCTBANK PLAN

civil consultants
LAND PLANNERS + CIVIL ENGINEERS
WWW.CIVIL-CONSULTANTS.COM
3708 LYCKAN PARKWAY • SUITE 201 • DURHAM, NC 27707
919.490.1645 PHONE 919.403.0336 FAX
Lic. #C-1030

DATE: 03-24-11
SCALE: 1"=40'
SHEET NO. C1

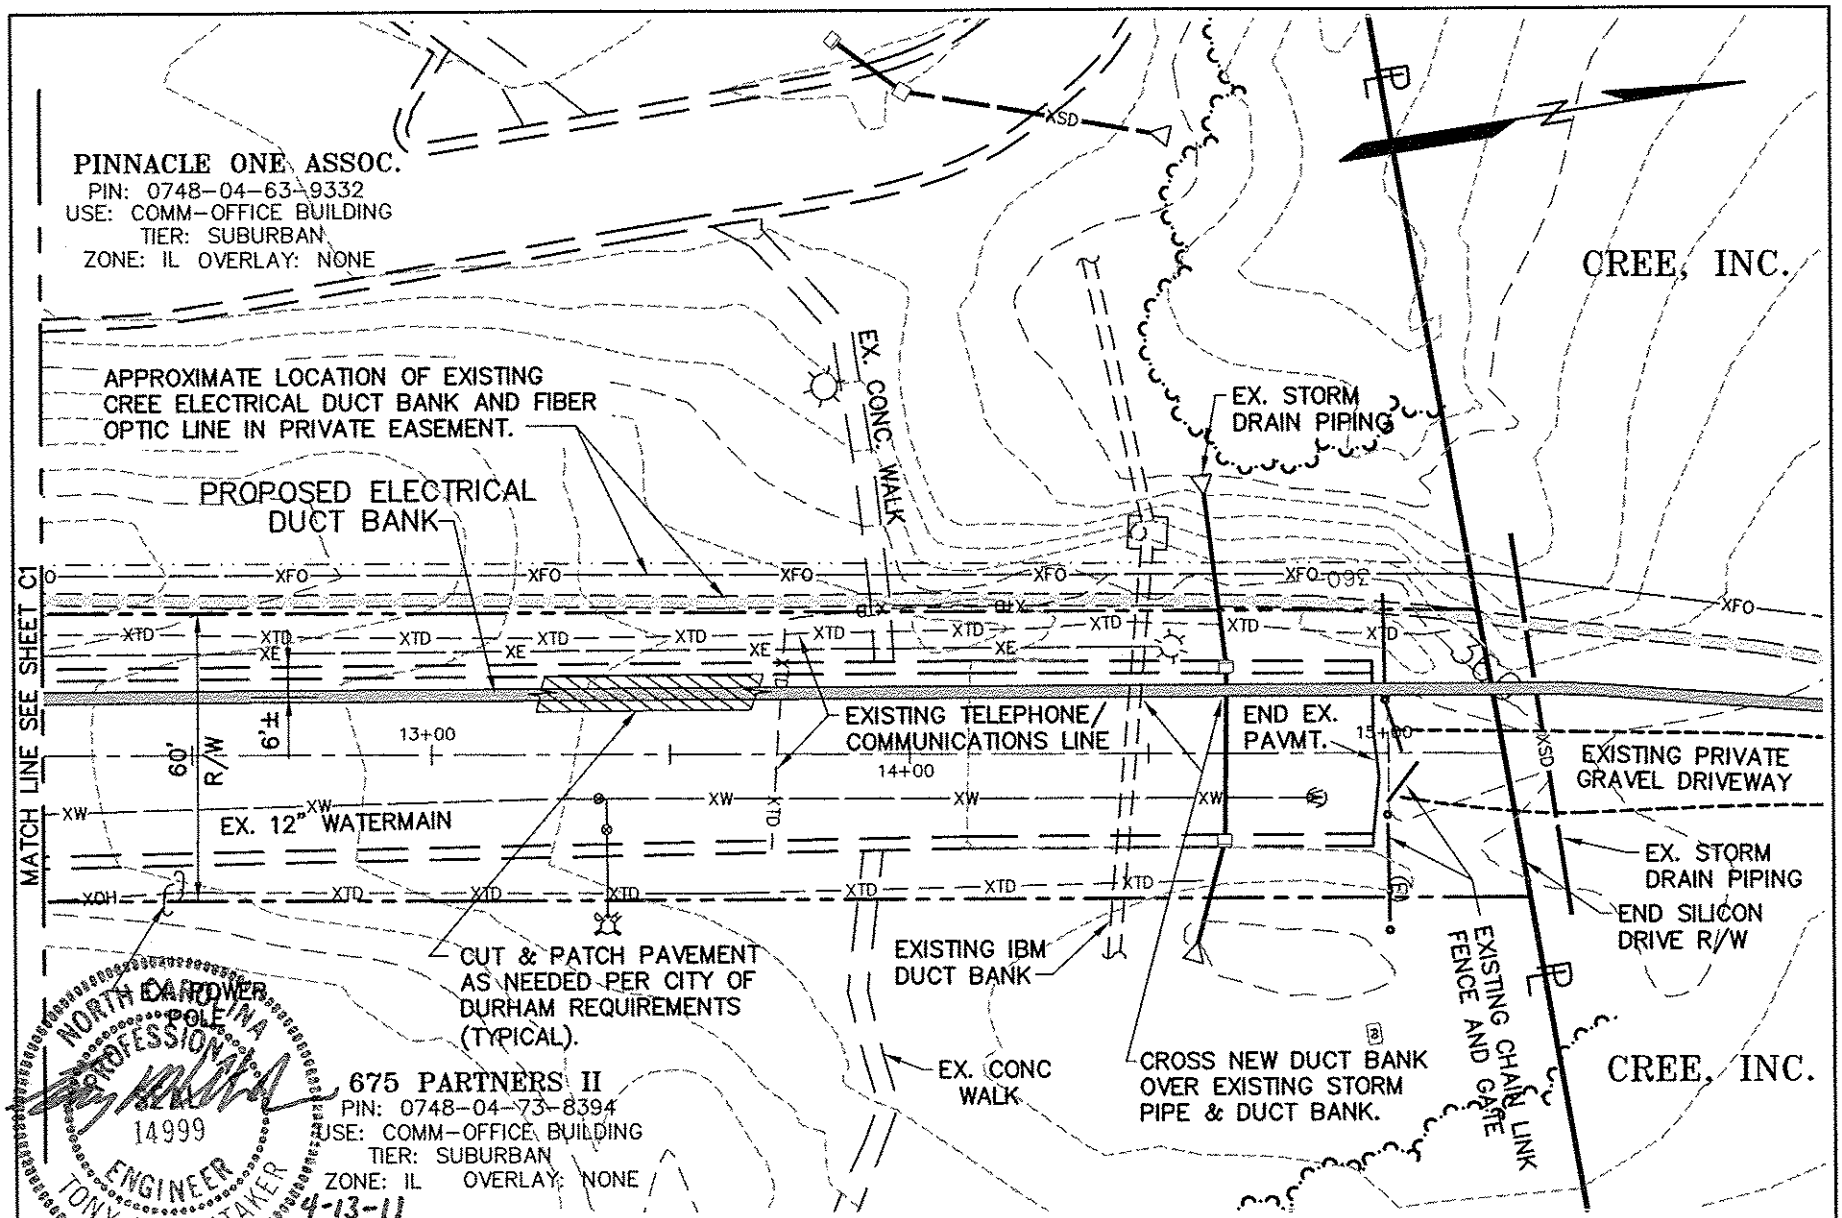


JOB NO. 18006

REVISIONS:
APRIL 13, 2011

# CREE
# 12KV ELECTRICAL FEEDER
# SILICON DRIVE
## DURHAM, NORTH CAROLINA
## DUCT BANK PLAN

civil consultants
LAND PLANNERS + CIVIL ENGINEERS
WWW.CIVIL-CONSULTANTS.COM
3708 LYCKAN PARKWAY • SUITE 201 • DURHAM, NC 27707
919.490.1645 PHONE 919.403.0336 FAX Lic. #C-1030

DATE: 03-24-11
SCALE: 1"=40'
SHEET NO. C2

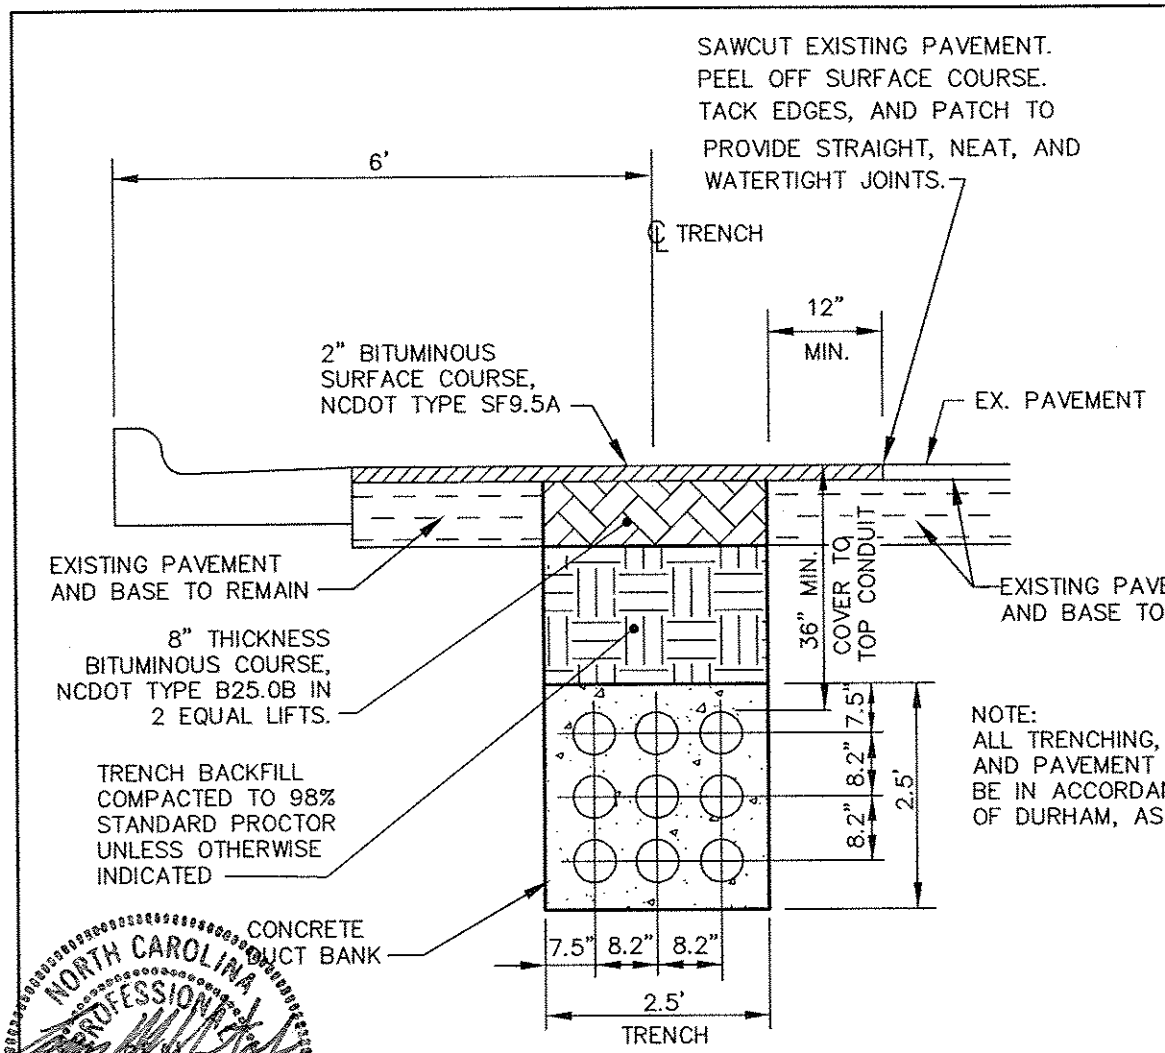


NOTE:
ALL TRENCHING, BACKFILLING, AND PAVEMENT WORK SHALL BE IN ACCORDANCE WITH CITY OF DURHAM, AS APPLICABLE.

# TYPICAL SECTION AND PAVEMENT REPAIR

NTS

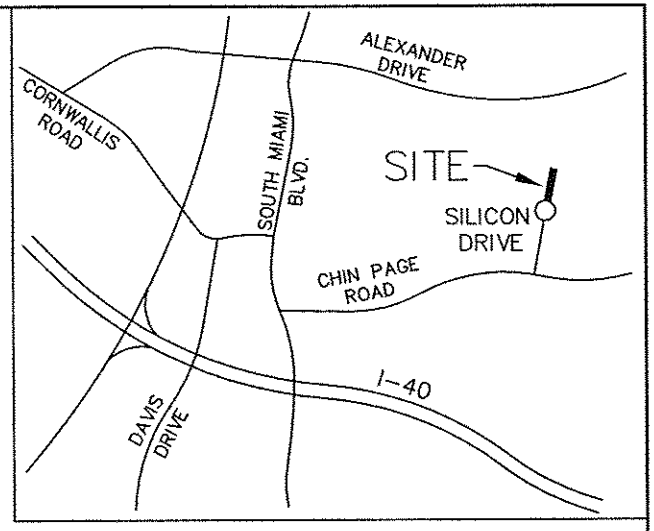


# VICINITY MAP

NTS

NORTH CAROLINA PROFESSIONAL SEAL 14999 ENGINEER TONY M. WHITAKER 4-13-11

| | | | |
|---|---|---|---|
| JOB NO. 18006 | CREE<br>12KV ELECTRICAL FEEDER<br>SILICON DRIVE<br>DURHAM, NORTH CAROLINA<br>DUCT BANK PLAN | civil consultants<br>LAND PLANNERS + CIVIL ENGINEERS<br>WWW.CIVIL-CONSULTANTS.COM<br>3708 LYCKAN PARKWAY • SUITE 201 • DURHAM, NC 27707<br>919.490.1645 PHONE 919.403.0336 FAX Lic. #C-1030 | DATE: 03-24-11 |
| REVISIONS: APRIL 13, 2011 | | | SCALE: NTS |
| | | | SHEET NO. C3 |