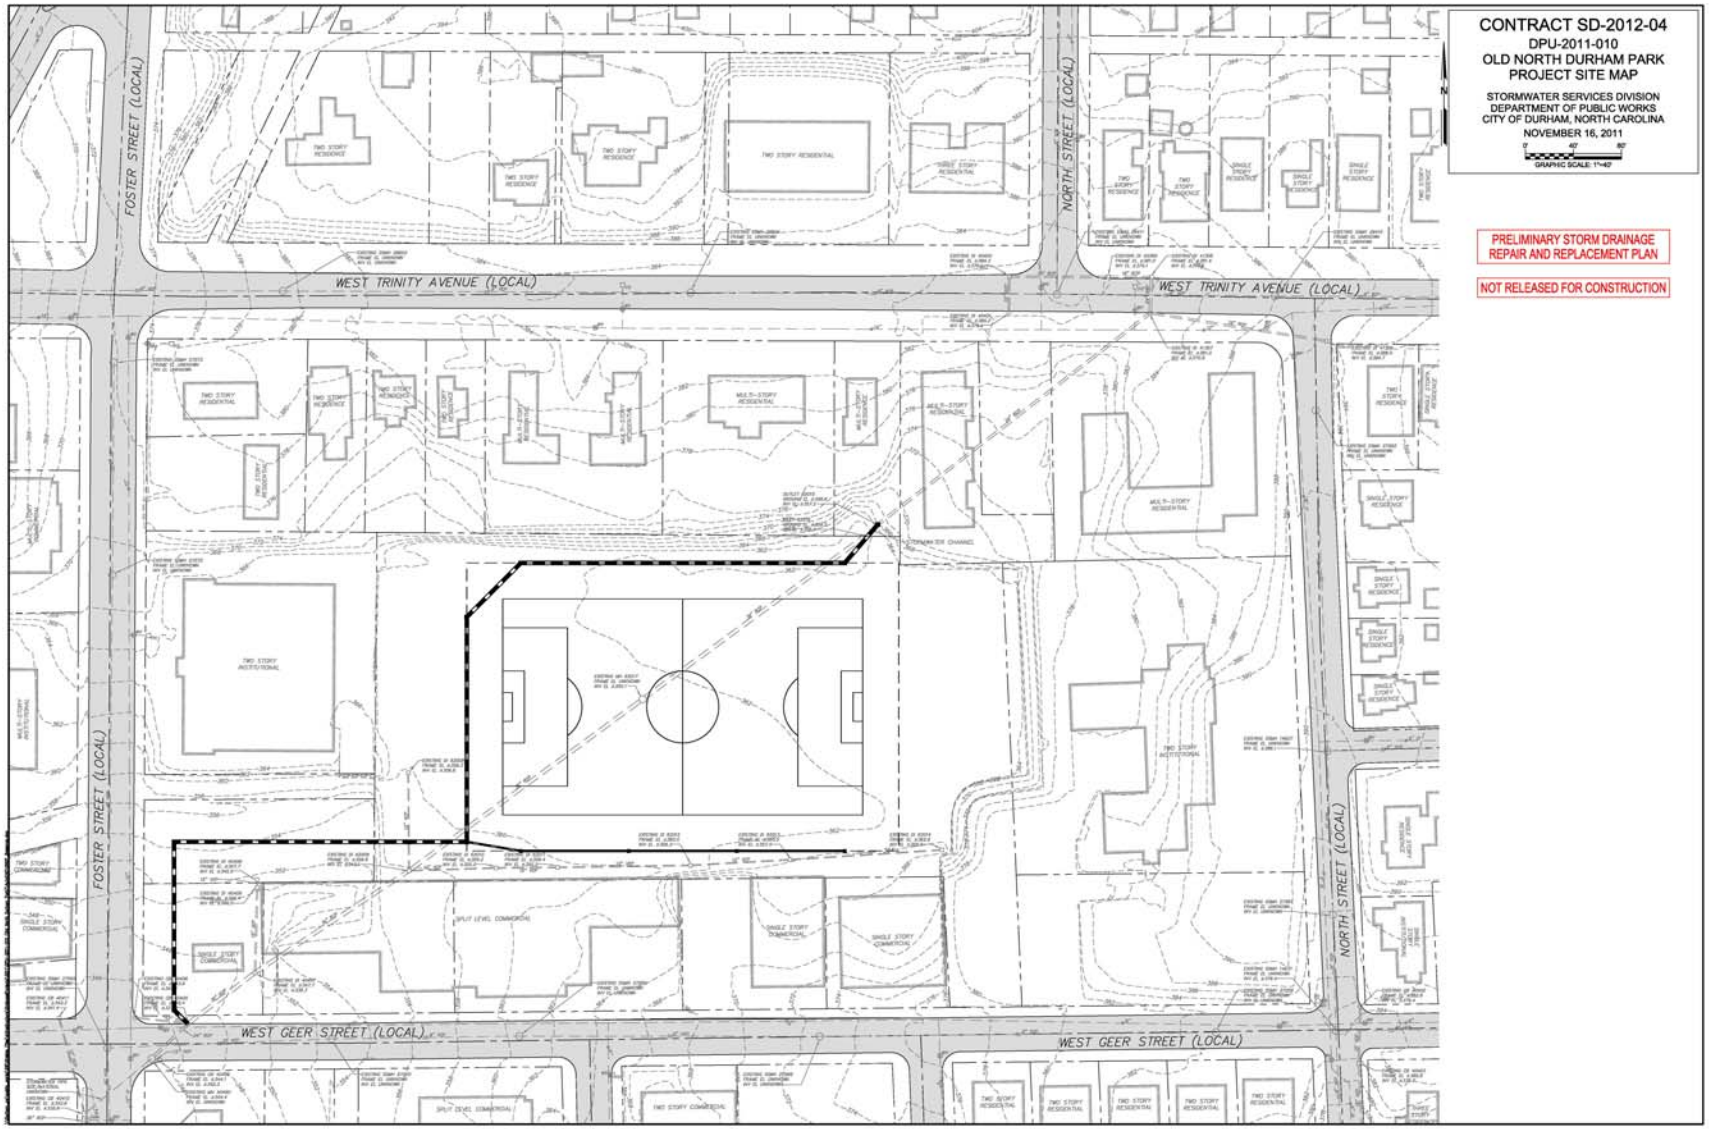

PROPOSED STORM DRAIN RENOVATIONS _ OLD NORTH DURHAM PARK