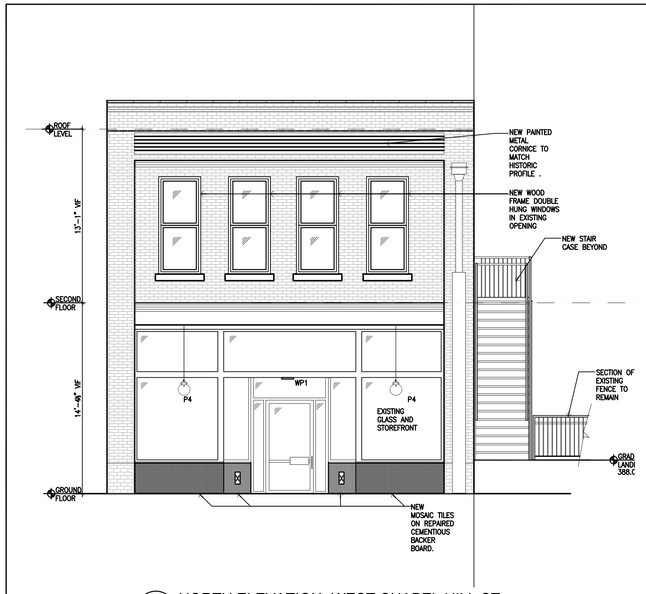

7 NORTH ELEVATION- WEST CHAPEL HILL ST
SCALE: 3/16"=1'0"

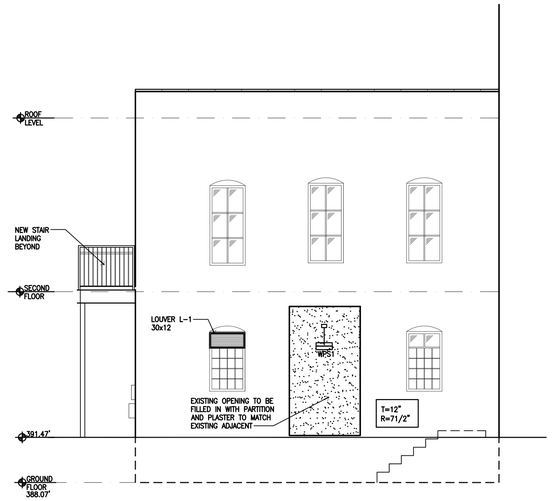

6 SOUTH ELEVATION- W RAMSEUR ST
SCALE: 3/16"=1'0"

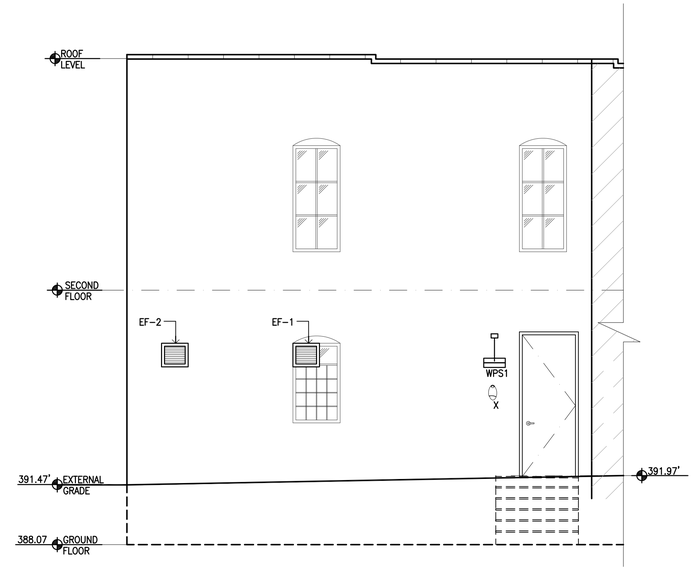

5 EAST ELEVATION-SOUTH CORCORAN FACE
SCALE: 3/16"=1'0"

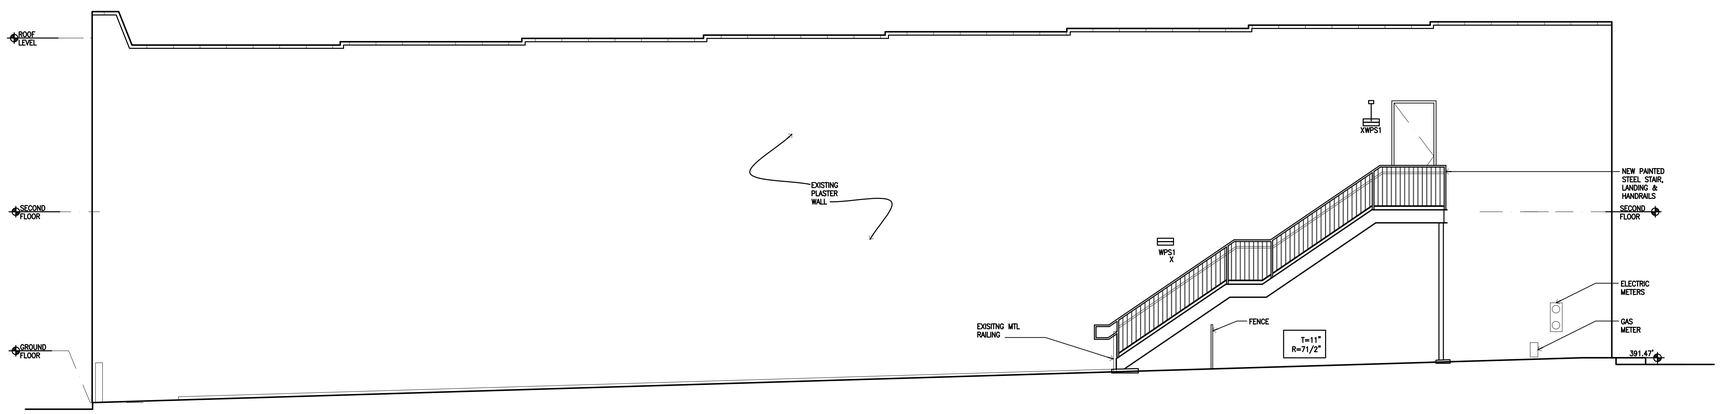

4 WEST ELEVATION
SCALE: 3/16"=1'0"

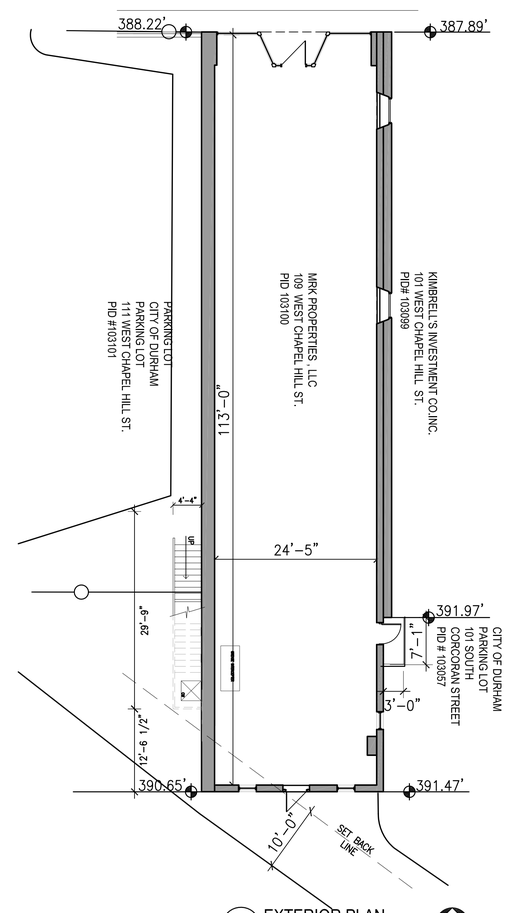

1 EXTERIOR PLAN
SCALE: 3/32"=1'0"

NORTH

3 EXISTING NORTH ELEVATION-WEST CHAPEL HILL ST
SCALE: NTS

2 EXISTING WEST ELEVATION-WEST RAMSEUR ST.
SCALE: NTS

ALLIANCE ARCHITECTURE
204 Rigsbee Avenue, P.O. Box 1090
DURHAM, NORTH CAROLINA 27701
Tel 919.682.6393 Fax 919.682.9665

Mateo Restaurant

109 W. Chapel Hill Street
Durham, NC 27701

DATE	ISSUE/REVISION
12-14-11	FOR EASEMENT

ARCHITECT

CORPORATE

SHEET TITLE
EXTERIOR PLAN
ELEVATIONS

DATE: 11-30-11	SHEET NO.
SCALE: As Noted	A-3.0
DRAWN BY:	
CHECKED BY:	
REVIEW DATE:	
PROJECT NO.:	