Notes

1. Limits of inert debris as estimated by Summit Engineering and Construction Services, Inc.

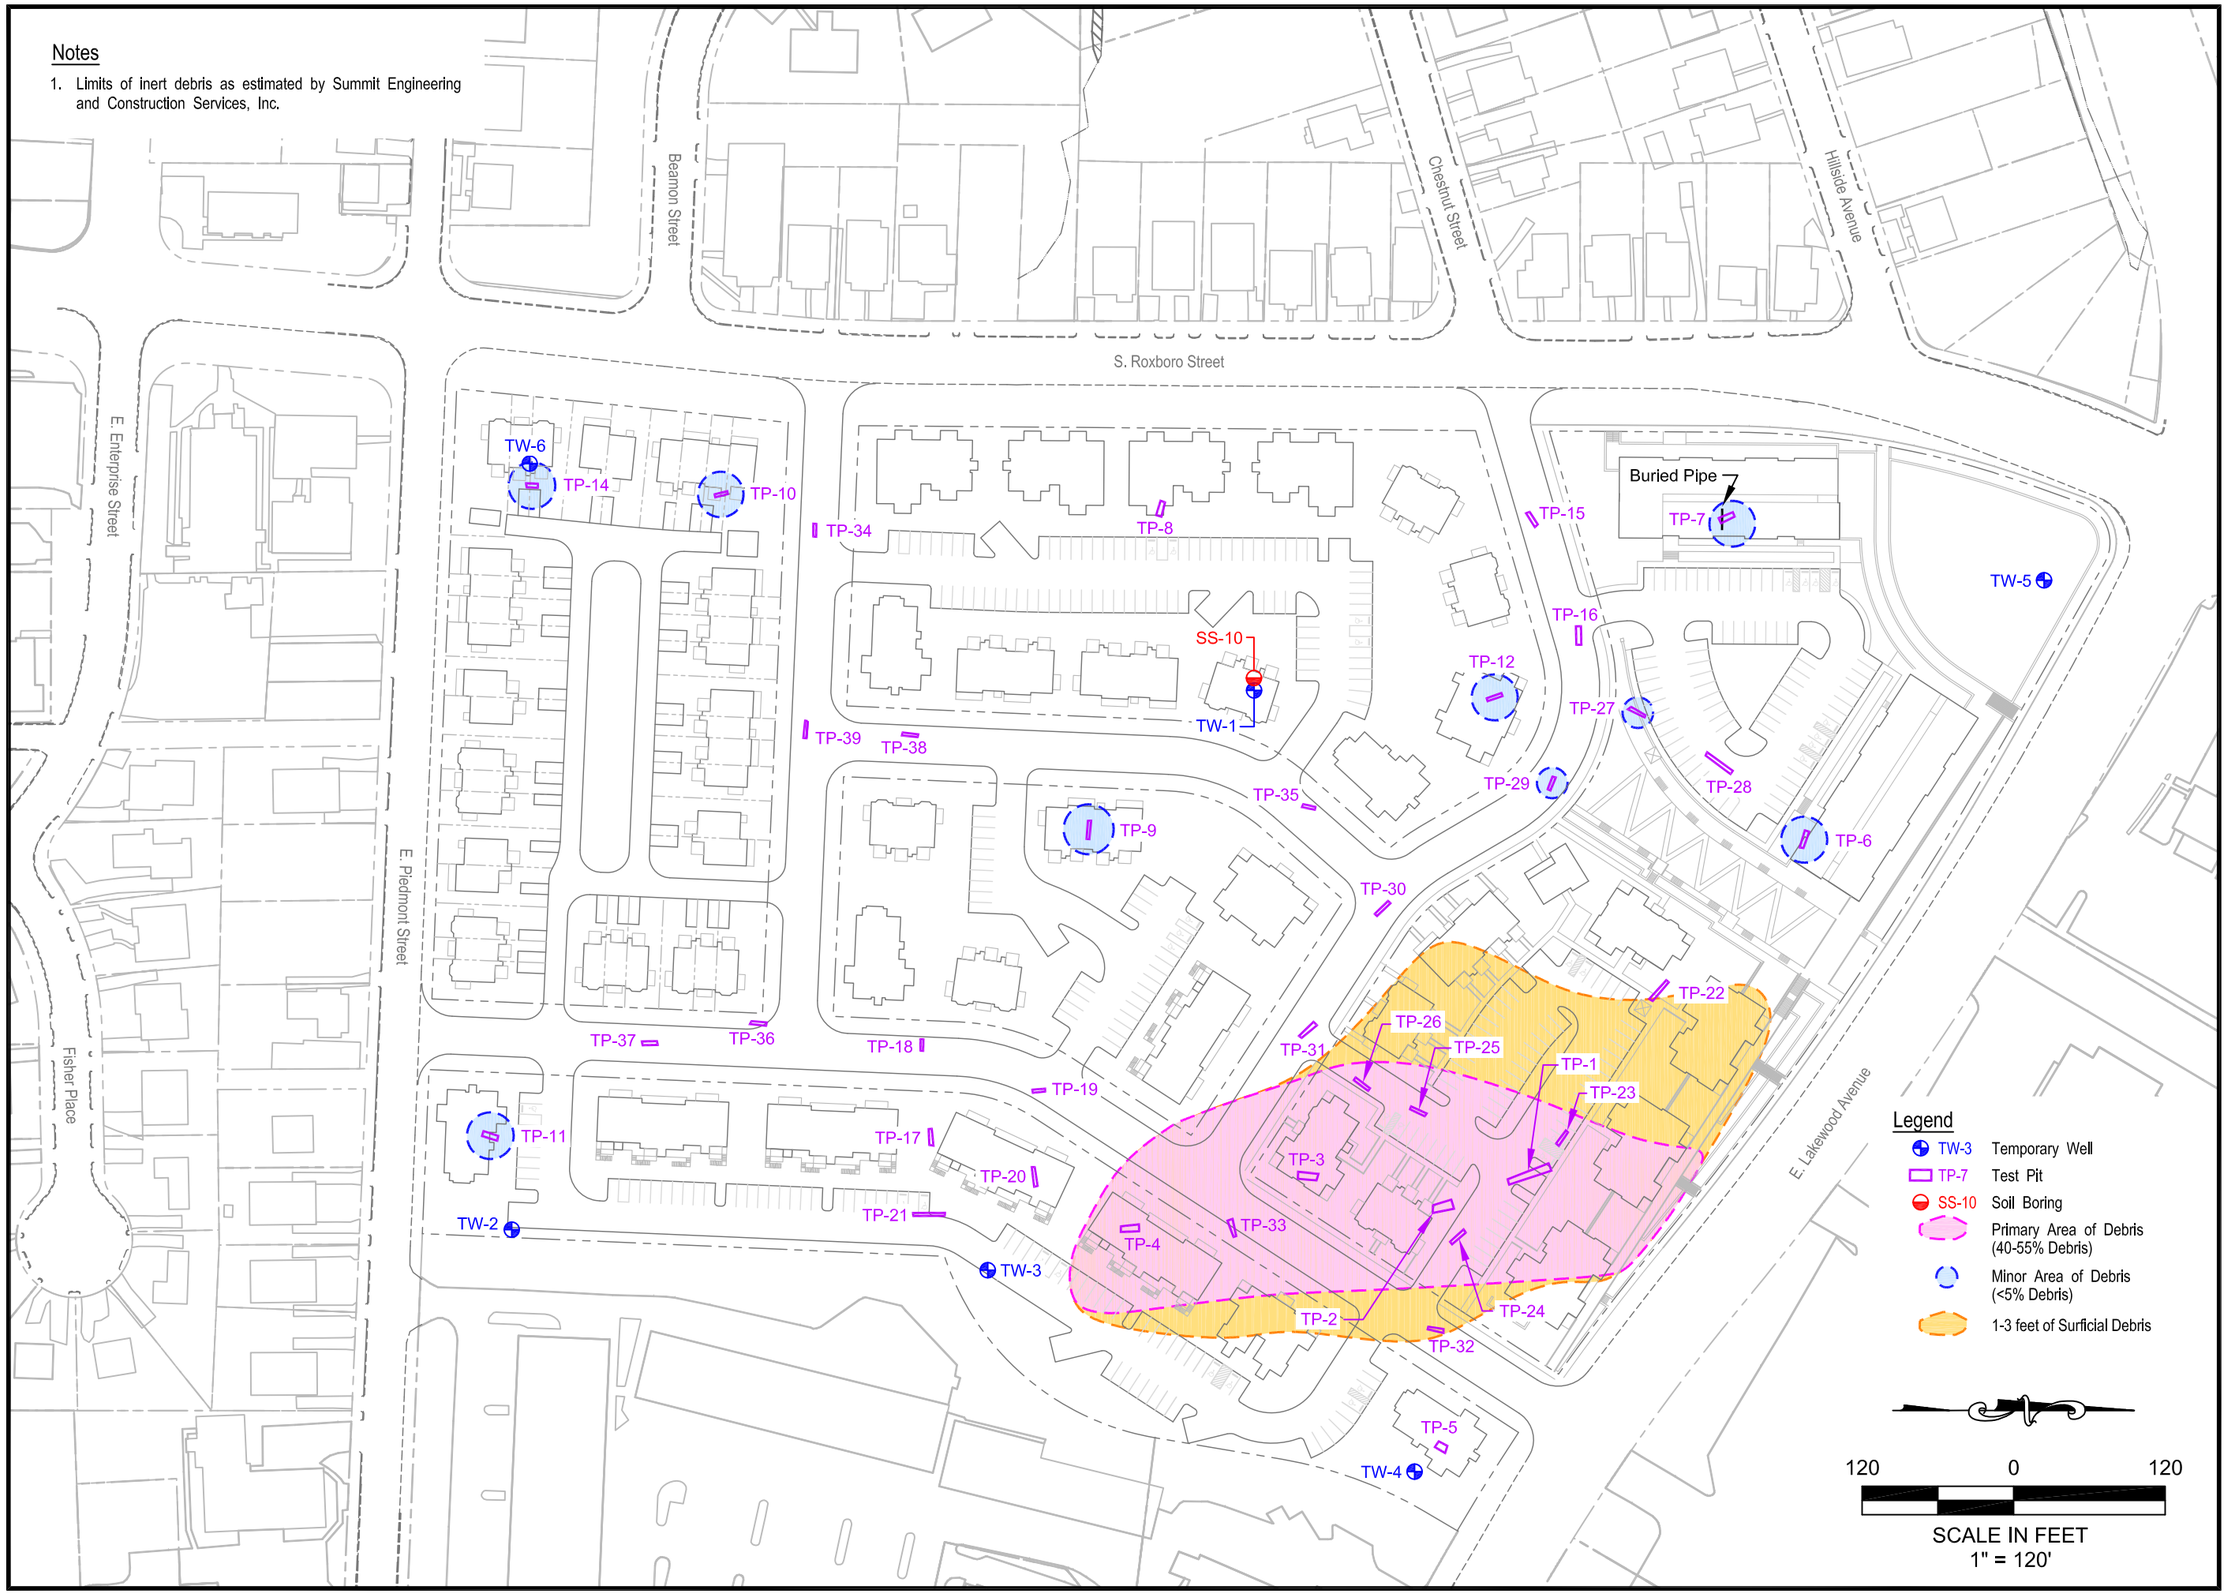

REVISIONS			
NO.:	DESCRIPTION:	DATE:	BY:

DESIGNED BY:
DRAWN BY: KLR
CHECKED BY:
APPROVED BY:

AECOM

AECOM North Carolina, Inc.
8540 COLONNADE CENTER DRIVE, SUITE 306
RALEIGH, NORTH CAROLINA 27615
PHONE: (919) 872-6600
FAX: (919) 872-7996
WEB: HTTP://WWW.AECOM.COM

SITE PLAN

McCormack Baron Salazar
Southside East
Durham, North Carolina

PROJECT NUMBER: 60223445.300
DATE: 03/01/12
SCALE: 1"=120'

FIGURE NUMBER: 2-1

SHEET NUMBER: B120221B