CONTRACT: SD-2012-03
PROJECT: ROW-002

WEST KNOX STREET CULVERT STABILIZATION
CONSTRUCTION DRAWING
SHEET NO. 1

STORMWATER SERVICES DIVISION
DEPARTMENT OF PUBLIC WORKS
CITY OF DURHAM, NORTH CAROLINA

JUNE 25, 2012 (REVISED OCTOBER 31, 2012)

0' 30' 60'

GRAPHIC SCALE: 1"=30'

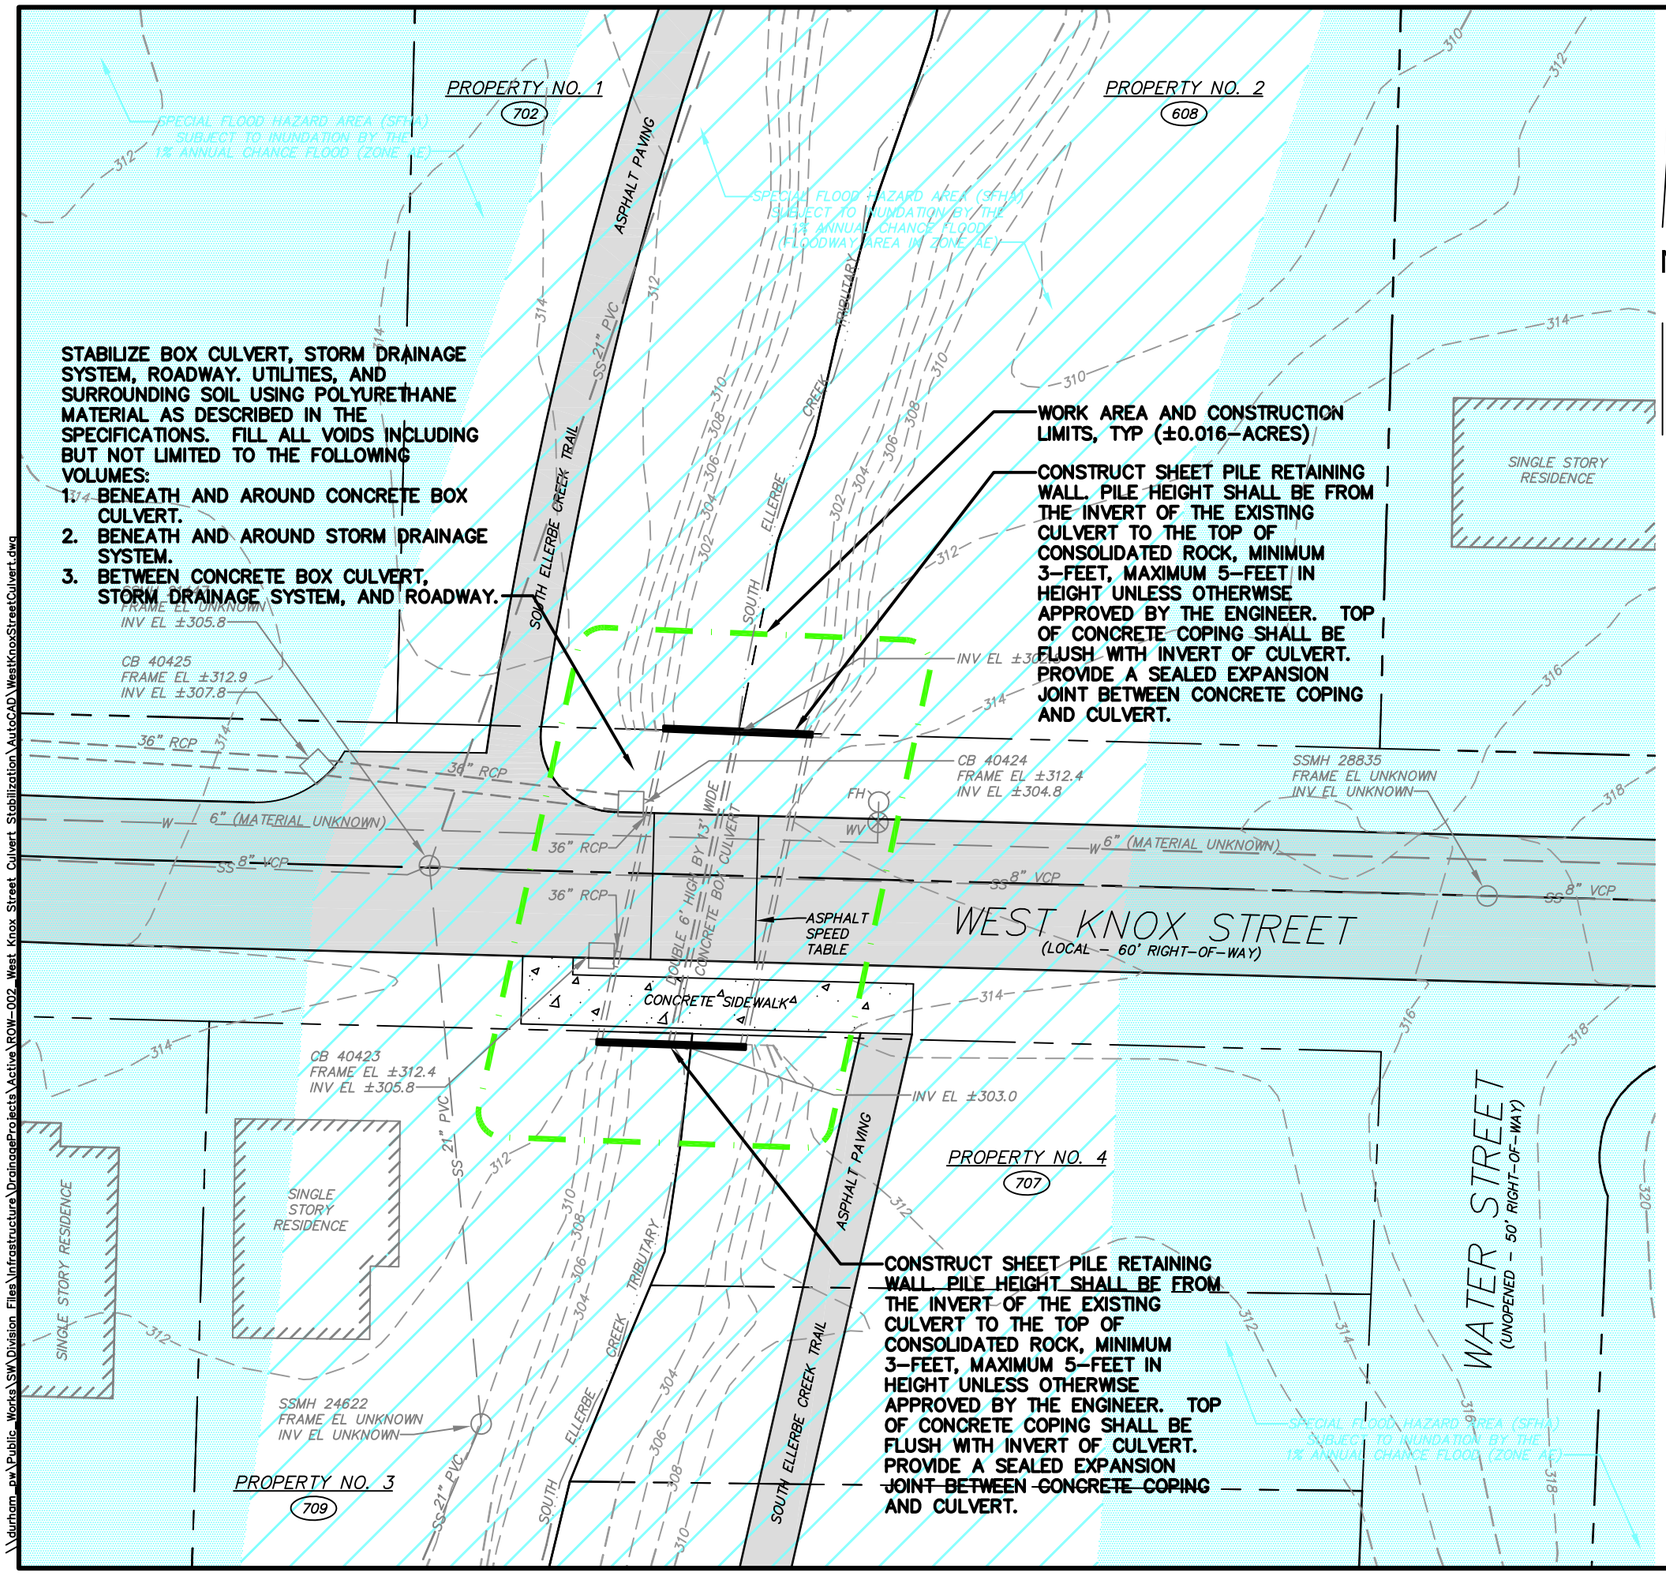

PROPERTY NO. 1
CITY OF DURHAM
PIN 0822-16-94-1087
DB 1424/149, PB 116/81
702 WEST KNOX STREET
CONTACT NO.: UNKNOWN
SERVICE REQUEST NO. N/A

PROPERTY NO. 2
BRIAN & CYNTHIA JACKSON
PIN 0822-16-93-1876
DB 3076/667, PB 31B/95
608 WEST KNOX STREET
CONTACT NO.: UNKNOWN
SERVICE REQUEST NO. N/A

PROPERTY NO. 3
SQUIRE OF THE RIDGE ASSOCIATES
PIN 0822-16-83-9591
DB 5386/362, PB UNKNOWN
709 WEST KNOX STREET
CONTACT NO.: UNKNOWN
SERVICE REQUEST NO. N/A

PROPERTY NO. 4
CITY OF DURHAM
PIN 0822-16-93-1515
DB 254/85, PB 25/93
707 WEST KNOX STREET
CONTACT NO.: UNKNOWN
SERVICE REQUEST NO. N/A

NORTH CAROLINA PROFESSIONAL ENGINEER DANA P. HORNKOHL
10/31/2012

NOTES:
1. ALL WORK TO BE COMPLETED WITHIN THE LIMITS OF CONSTRUCTION.
2. DETERMINE ACTUAL LENGTHS, BEND ANGLES, SIZES, ETC. PRIOR TO ORDERING ANY MATERIALS.
3. PORTIONS OF THE PROJECT SITE SHOWN HERE LIE WITHIN A FEMA SFHA. FLOOD AREAS DETERMINED FROM FEMA FIRM 3720082200 J, EFFECTIVE DATE: 05/02/06.
4. AS PER ARTICLE 3 OF CHAPTER 87 OF THE NORTH CAROLINA GENERAL STATUTES, UTILITIES SHALL BE NOTIFIED FOR THE PURPOSE OF LOCATING THEIR RESPECTIVE UNDERGROUND UTILITIES THROUGH THE ASSOCIATION KNOWN AS NORTH CAROLINA ONE-CALL CENTER, PHONE: (800) 632-4949 OR 811, WEB SITE: http://nc811.org/homepage.htm.
5. ALL WORK SHALL CONFORM TO FOLLOWING CITY OF DURHAM PUBLIC WORKS DEPARTMENT STANDARDS. ALL DOCUMENTS MAY BE DOWNLOADED AT: http://durhamnc.gov/ich/op/pwd/eng/Pages/ConsSpecs.aspx.
   - 5.1. REFERENCE GUIDE FOR DEVELOPMENT
   - 5.2. WATER AND SEWER SPECIFICATIONS
   - 5.3. STREET SPECIFICATIONS
   - 5.4. STANDARD DETAILS
6. ALL WORK SHALL CONFORM TO THE NCDOT STANDARD SPECIFICATIONS (CURRENT VERSION) AND APPLICABLE REVISIONS. THE NCDOT STANDARD SPECIFICATIONS MAY BE DOWNLOADED AT: http://www.ncdot.gov/DOH/PRECONSTRUCT/ps/specifications/specifications_provisions.html.
7. ALL WORK SHALL CONFORM TO THE NCDOT STANDARD DRAWINGS (CURRENT VERSION) AND APPLICABLE REVISIONS. THE NCDOT STANDARD DRAWINGS MAY BE DOWNLOADED AT: http://www.ncdot.gov/DOH/PRECONSTRUCT/ps/std_draw/default.html.
8. ALL WORK SHALL CONFORM TO THE NCDENR EROSION AND SEDIMENT CONTROL PLANNING AND DESIGN MANUAL (CURRENT VERSION). THE NCDENR MANUAL MAY BE DOWNLOADED AT: http://portal.ncdenr.org/web/lr/publications.
9. IN THE EVENT OF CONFLICTING STANDARDS OR DETAILS, CONTRACTOR SHALL INFORM THE ENGINEER FOR DIRECTION.
10. EXISTING INFORMATION SHOWN ON THIS PLAN WAS TAKEN FROM CITY OF DURHAM GEOSPATIAL DATABASE AND IS SCHEMATIC AND APPROXIMATE. NO SURVEY WAS CONDUCTED TO GATHER THIS INFORMATION.

\\durham_pw\Public_Works\SWDivision_Files\Infrastructure\DrainageProjects\Active\ROW-002_West_Knox_Street_Culvert_Stabilization\AutoCAD\WestKnoxStreetCulvert.dwg