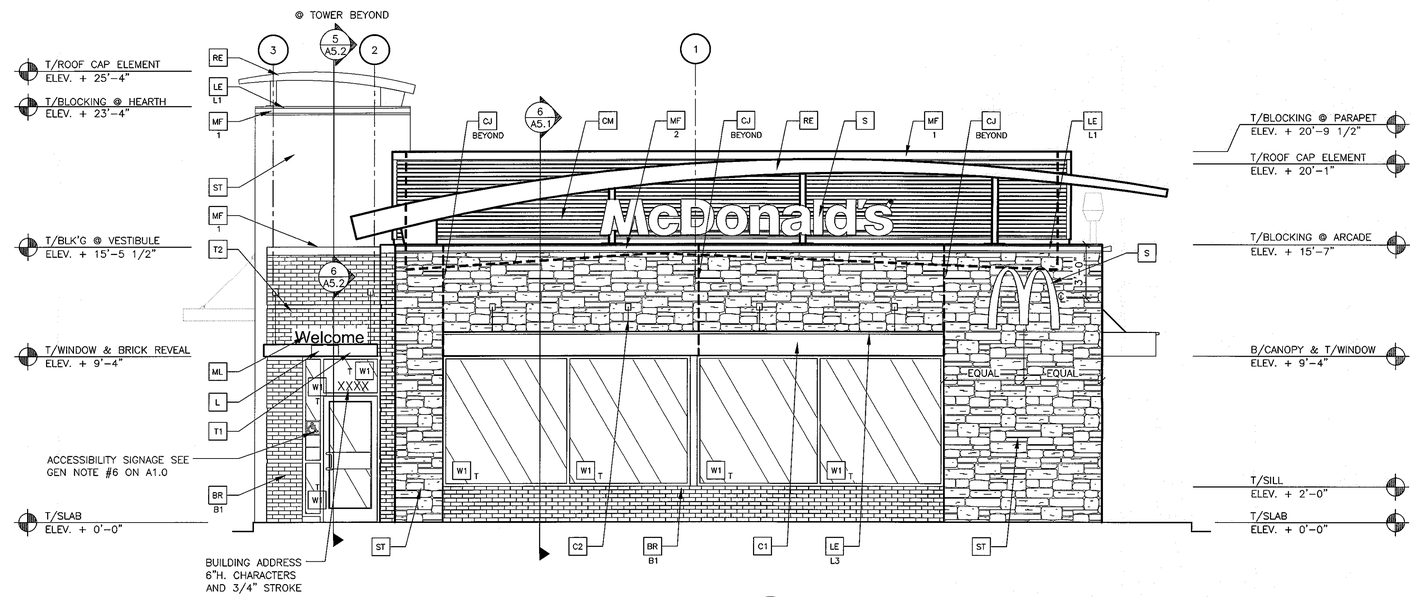

1 A2.0 **FRONT ELEVATION**
1/4" = 1'-0"

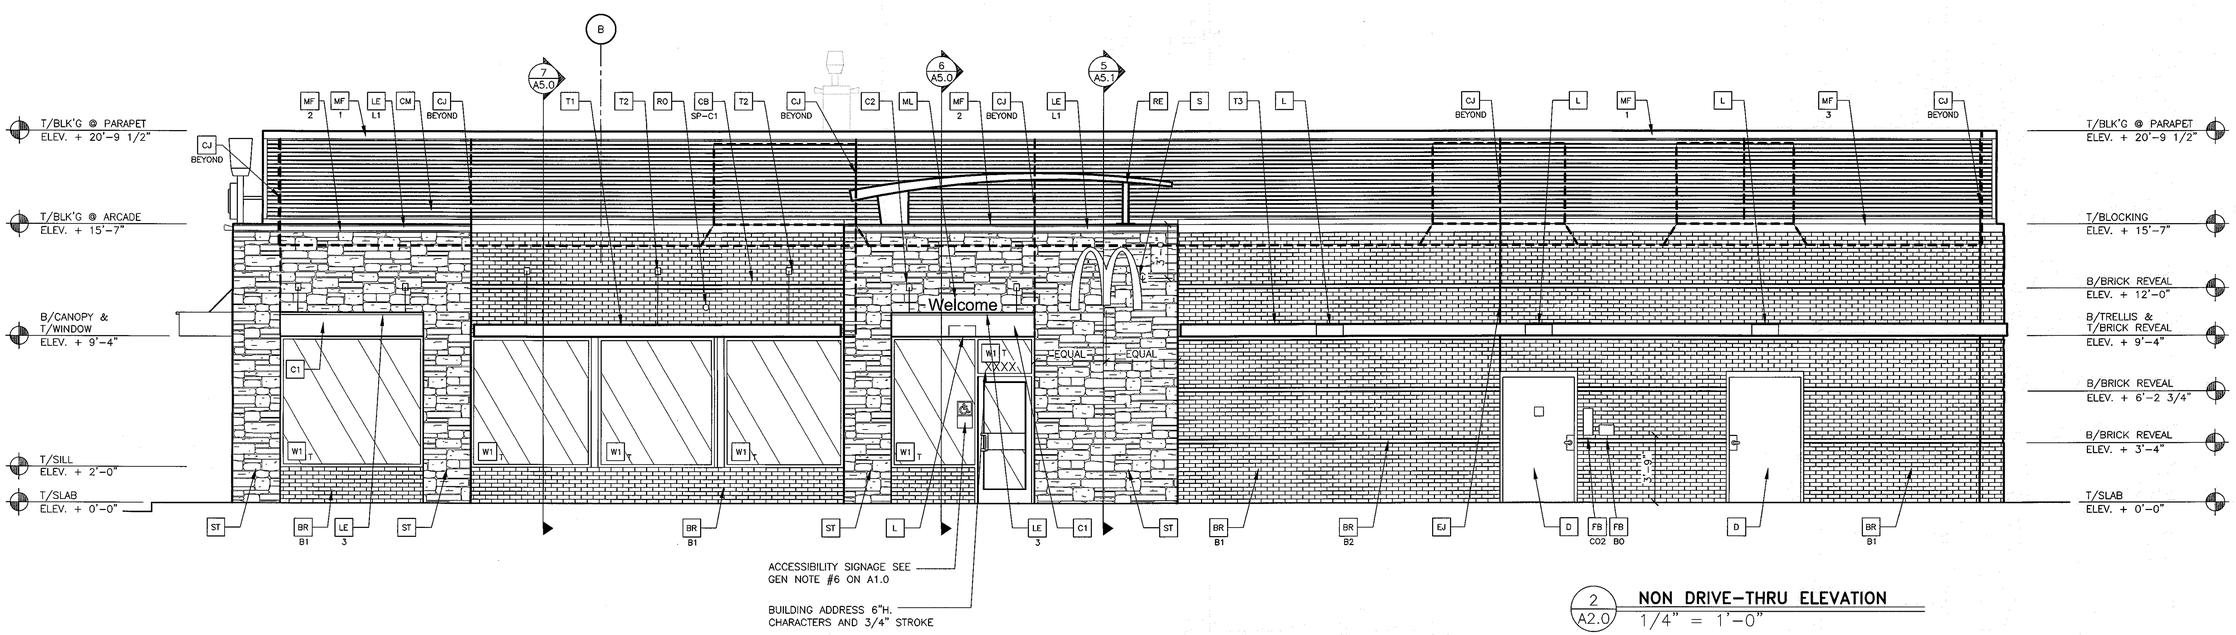

2 A2.0 **NON DRIVE-THRU ELEVATION**
1/4" = 1'-0"

KEY NOTES:

- BR / B1 — FACEBRICK
  - COLOR:
    - B1 = "RUBIGO RED VELOUR" BY BELDEN OR EQUAL
    - B2 = "MODULAR MIDLAND BLEND A" BY BELDEN OR EQUAL
- MF / 1 — METAL FASCIA – COLOR TO MATCH CORRUGATED METAL PANEL – SEE 1/A5.0
  - TYPE:
    - 1 = PRE-FAB ANCHOR-TITE FASCIA
    - 2 = PRE-FAB CUSTOM ARCADE FASCIA
    - 3 = PRE-FAB MASONRY CAP FASCIA
- C1 — ALUMINUM CANOPY SYSTEM (COLOR: YELLOW)
- C2 — ALUMINUM CANOPY TIE-BACK SYSTEM
- CJ — CONTROL JOINT, SEE DETAIL 7/A4.1
- CM — CORRUGATED METAL PANEL, COLOR = CITYSCAPE BY METAL ERA OVER SMOOTH FACE CONCRETE BLOCK – SEE 1A/A5.0
- D — HOLLOW METAL DOOR – PAINT TO MATCH COLOR OF SURROUNDING MATERIAL
- E — EXTERIOR INSULATION FINISH SYSTEM (E.I.F.S.) COLOR = BENJAMIN MOORE 2122-70 SNOW WHITE
- EJ — EXPANSION JOINT, SEE DETAIL 7/A4.1 (SIM.)
- FB / CO2 — CO2= BULK CO2 FILL BOX (EQPM SCHEDULE ITEM 49.00)
  - BO= BULK OIL FILL BOX (EQPM SCHEDULE ITEM 700.18) – CONFIRM USE WITH MCD PROJECT MANAGER
- L — LIGHT FIXTURE (WALL SCONCE) – SEE ELECTRICAL
- LE / L1 — ACCENT LIGHTING – SEE ELECTRICAL
  - LED LIGHT:
    - L1 = UP AND DOWN FIXTURE
    - L2 = DOWN ONLY FIXTURE
    - L3 = INTEGRAL CANOPY FIXTURE
- ML — METAL LETTERING – BY OTHERS
- PB — PIPE BOLLARD – PAINTED YELLOW
- PT — (RMHC) COIN COLLECTOR
- RE — ROOF CAP ELEMENT BY OTHERS
- RO — ROOF DRAIN OVERFLOW PIPE PAINT TO MATCH SURROUNDING MATERIAL
- S — McDONALD'S SIGNAGE BY OTHERS – UNDER SEPARATE PERMIT.
- ST — CULTURED STONE: OWENS CORNING COBBLEFIELD COLOR = TEXAS CREME
- T1 — ALUMINUM TRELLIS
- T2 — TRELLIS TIE-BACK
- T3 — ALUMINUM TRELLIS 2" x 8" WALL FASCIA SYSTEM – REFER TO SIM. DETAIL 3/A5.1
- W1 — EXTERIOR WINDOW ASSEMBLY – SEE A5.0
  - T = TEMPERED GLASS
- W2 / XX — DRIVE-THRU WINDOW BY READY ACCESS CONFIRM MODEL, OPTIONS, AND SIZE WITH MCD PROJECT MANAGER OPTIONS INCLUDE: TRANSOM (SHOWN)
  - SLIDE DIRECTION: RL = RIGHT TO LEFT; LR = LEFT TO RIGHT

REV	DATE	DESCRIPTION	BY

PREPARED BY:

© 2011 McDonald's USA, LLC

PREPARED FOR: **McDonald's USA, LLC**

These drawings and specifications are the confidential and proprietary property of McDonald's USA, LLC and shall not be copied or reproduced without written authorization. The contract documents were prepared for use on this specific site in conjunction with its issue date and are not to be used for any other project. The reuse of these or similar these drawings for reference or example on another project requires the services of properly licensed architects and engineers. Reproduction of the contract documents for reuse on another project is not authorized.

DRAWN BY	REVIEWED BY	DATE ISSUED
SPB	MR	01 AUG 2011
STD ISSUE DATE JULY 2011		

TITLE: 2011 STANDARD BUILDING 4587-MASONRY/STEEL +5'F +5'R

DESCRIPTION: 8" MASONRY LOAD BEARING WALLS; STEEL TRUSS ROOF FRAMING; CULTURED STONE EXTERIOR FINISH ARCADE/ENTRY

SITE ID: 032-0135 | SITE ADDRESS: 1010 N MIAMI BLVD – WELLONS VILLAGE, DURHAM, NC

SHEET NO.: 032-0135-01.1 **A2.0** ELEVATIONS

C:\USERS\MC24973\DOCUMENTS\2011 – RALEIGH STYLE\45-87 MS +5 +5\A-ELEV.DWG 08-01-2011 07:41

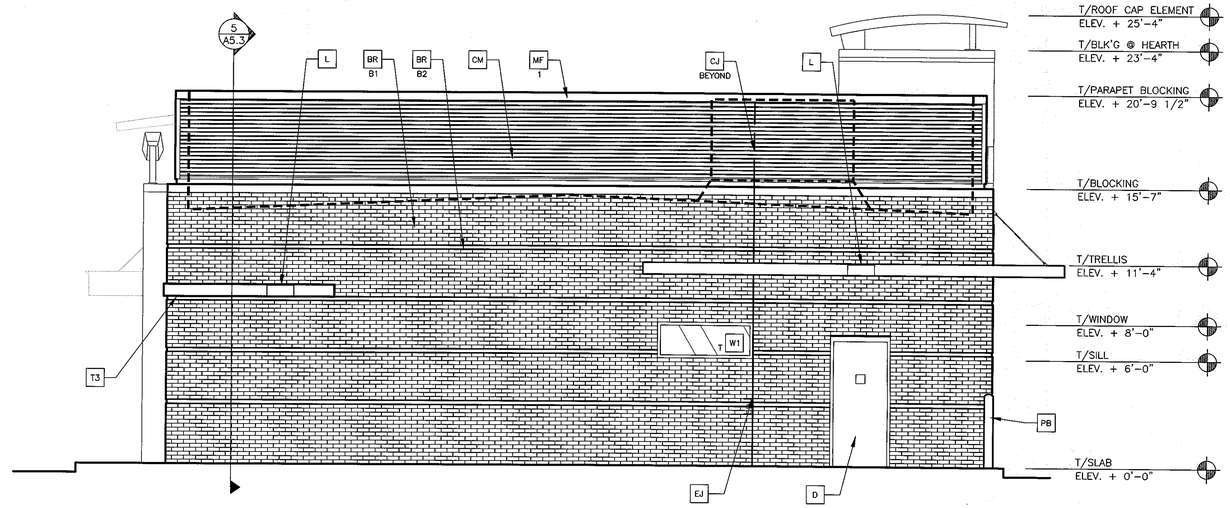

1 A2.1 **REAR ELEVATION**
1/4" = 1'-0"

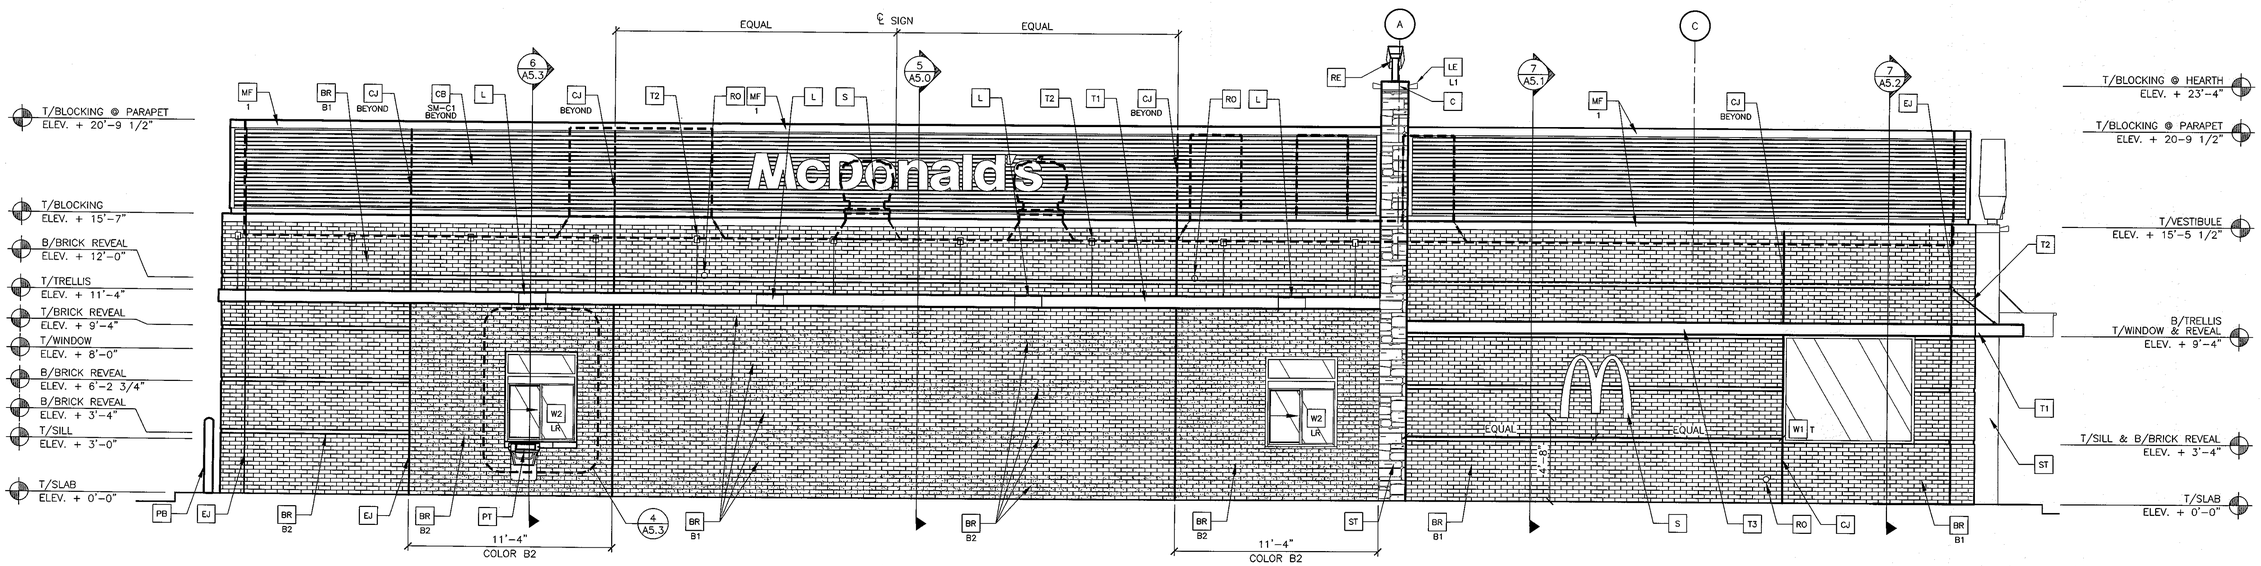

2 A2.1 **DRIVE-THRU ELEVATION**
1/4" = 1'-0"

KEY NOTES:

- BR / B1 — FACEBRICK
  - COLOR:
    - B1 = "RUBIGO RED VELOUR" BY BELDEN OR EQUAL
    - B2 = "MODULAR MIDLAND BLEND A" BY BELDEN OR EQUAL
- MF / 1 — METAL FASCIA – COLOR TO MATCH CORRUGATED METAL PANEL – SEE 1/A5.0
  - TYPE:
    - 1 = PRE-FAB ANCHOR-TITE FASCIA
    - 2 = PRE-FAB CUSTOM ARCADE FASCIA
    - 3 = PRE-FAB MASONRY CAP FASCIA
- C1 — ALUMINUM CANOPY SYSTEM (COLOR: YELLOW)
- C2 — ALUMINUM CANOPY TIE-BACK SYSTEM
- CJ — CONTROL JOINT, SEE DETAIL 7/A4.1
- CM — CORRUGATED METAL PANEL. COLOR = CITYSCAPE BY METAL ERA OVER SMOOTH FACE CONCRETE BLOCK – SEE 1A/A5.0
- D — HOLLOW METAL DOOR – PAINT TO MATCH COLOR OF SURROUNDING MATERIAL
- E — EXTERIOR INSULATION FINISH SYSTEM (E.I.F.S.) COLOR = BENJAMIN MOORE 2122-70 SNOW WHITE
- EJ — EXPANSION JOINT, SEE DETAIL 7/A4.1 (SIM.)
- FB / CO2 — CO2= BULK CO2 FILL BOX (EQPM SCHEDULE ITEM 49.00)
  - BO= BULK OIL FILL BOX (EQPM SCHEDULE ITEM 700.18) – CONFIRM USE WITH MCD PROJECT MANAGER
- L — LIGHT FIXTURE (WALL SCONCE) – SEE ELECTRICAL
- LE / L1 — ACCENT LIGHTING – SEE ELECTRICAL
  - LED LIGHT:
    - L1 = UP AND DOWN FIXTURE
    - L2 = DOWN ONLY FIXTURE
    - L3 = INTEGRAL CANOPY FIXTURE
- ML — METAL LETTERING – BY OTHERS
- PB — PIPE BOLLARD – PAINTED YELLOW
- PT — (RMHC) COIN COLLECTOR
- RE — ROOF CAP ELEMENT BY OTHERS
- RO — ROOF DRAIN OVERFLOW PIPE PAINT TO MATCH SURROUNDING MATERIAL
- S — McDONALD'S SIGNAGE BY OTHERS – UNDER SEPARATE PERMIT.
- ST — CULTURED STONE: OWENS CORNING COBBLEFIELD COLOR = TEXAS CREME
- T1 — ALUMINUM TRELLIS
- T2 — TRELLIS TIE-BACK
- T3 — ALUMINUM TRELLIS 2" x 8" WALL FASCIA SYSTEM – REFER TO SIM. DETAIL 3/A5.1
- W1 — EXTERIOR WINDOW ASSEMBLY – SEE A5.0
  - T = TEMPERED GLASS
- W2 / XX — DRIVE-THRU WINDOW BY READY ACCESS CONFIRM MODEL, OPTIONS, AND SIZE WITH MCD PROJECT MANAGER OPTIONS INCLUDE: TRANSOM (SHOWN)
  - SLIDE DIRECTION: RL = RIGHT TO LEFT; LR = LEFT TO RIGHT

REV	DATE	DESCRIPTION	BY

PREPARED BY:

PREPARED FOR: McDonald's USA, LLC

© 2011 McDonald's USA, LLC

These drawings and specifications are the confidential and proprietary property of McDonald's USA, LLC and are loaned for confidential review and use on this specific site in conjunction with its issue date and are not to be used for any other purpose or project. Reproduction of these drawings for reference or example on another project requires the services of properly licensed architects and engineers. Reproduction of the contract documents for reuse on another project is not authorized.

DRAWN BY: SPB
STD ISSUE DATE: JULY 2011
REVIEWED BY: MR
DATE ISSUED: 01 AUG 2011

TITLE: 2011 STANDARD BUILDING 4587-MASONRY/STEEL +5'F +5'R
DESCRIPTION: 8" MASONRY LOAD BEARING WALLS; STEEL TRUSS ROOF FRAMING; CULTURED STONE EXTERIOR FINISH ARCADE/ENTRY
SITE ID: 032-0135
SITE ADDRESS: 1010 N MIAMI BLVD – WELLONS VILLAGE, DURHAM, NC

SHEET NO.: 032-0135-01.1
A2.1
ELEVATIONS

K:\DIV\EAST\ – RAL\032-1546-00-0 CHARLOTTE, NC – NORTHLAKE PAVILION (CORE STATES)\032-1546-00-1 CHARLOTTE, NC – NORTHLAKE PAVILION – PRELIMINARY\A-ELEV.DWG 08-01-2011 15:30