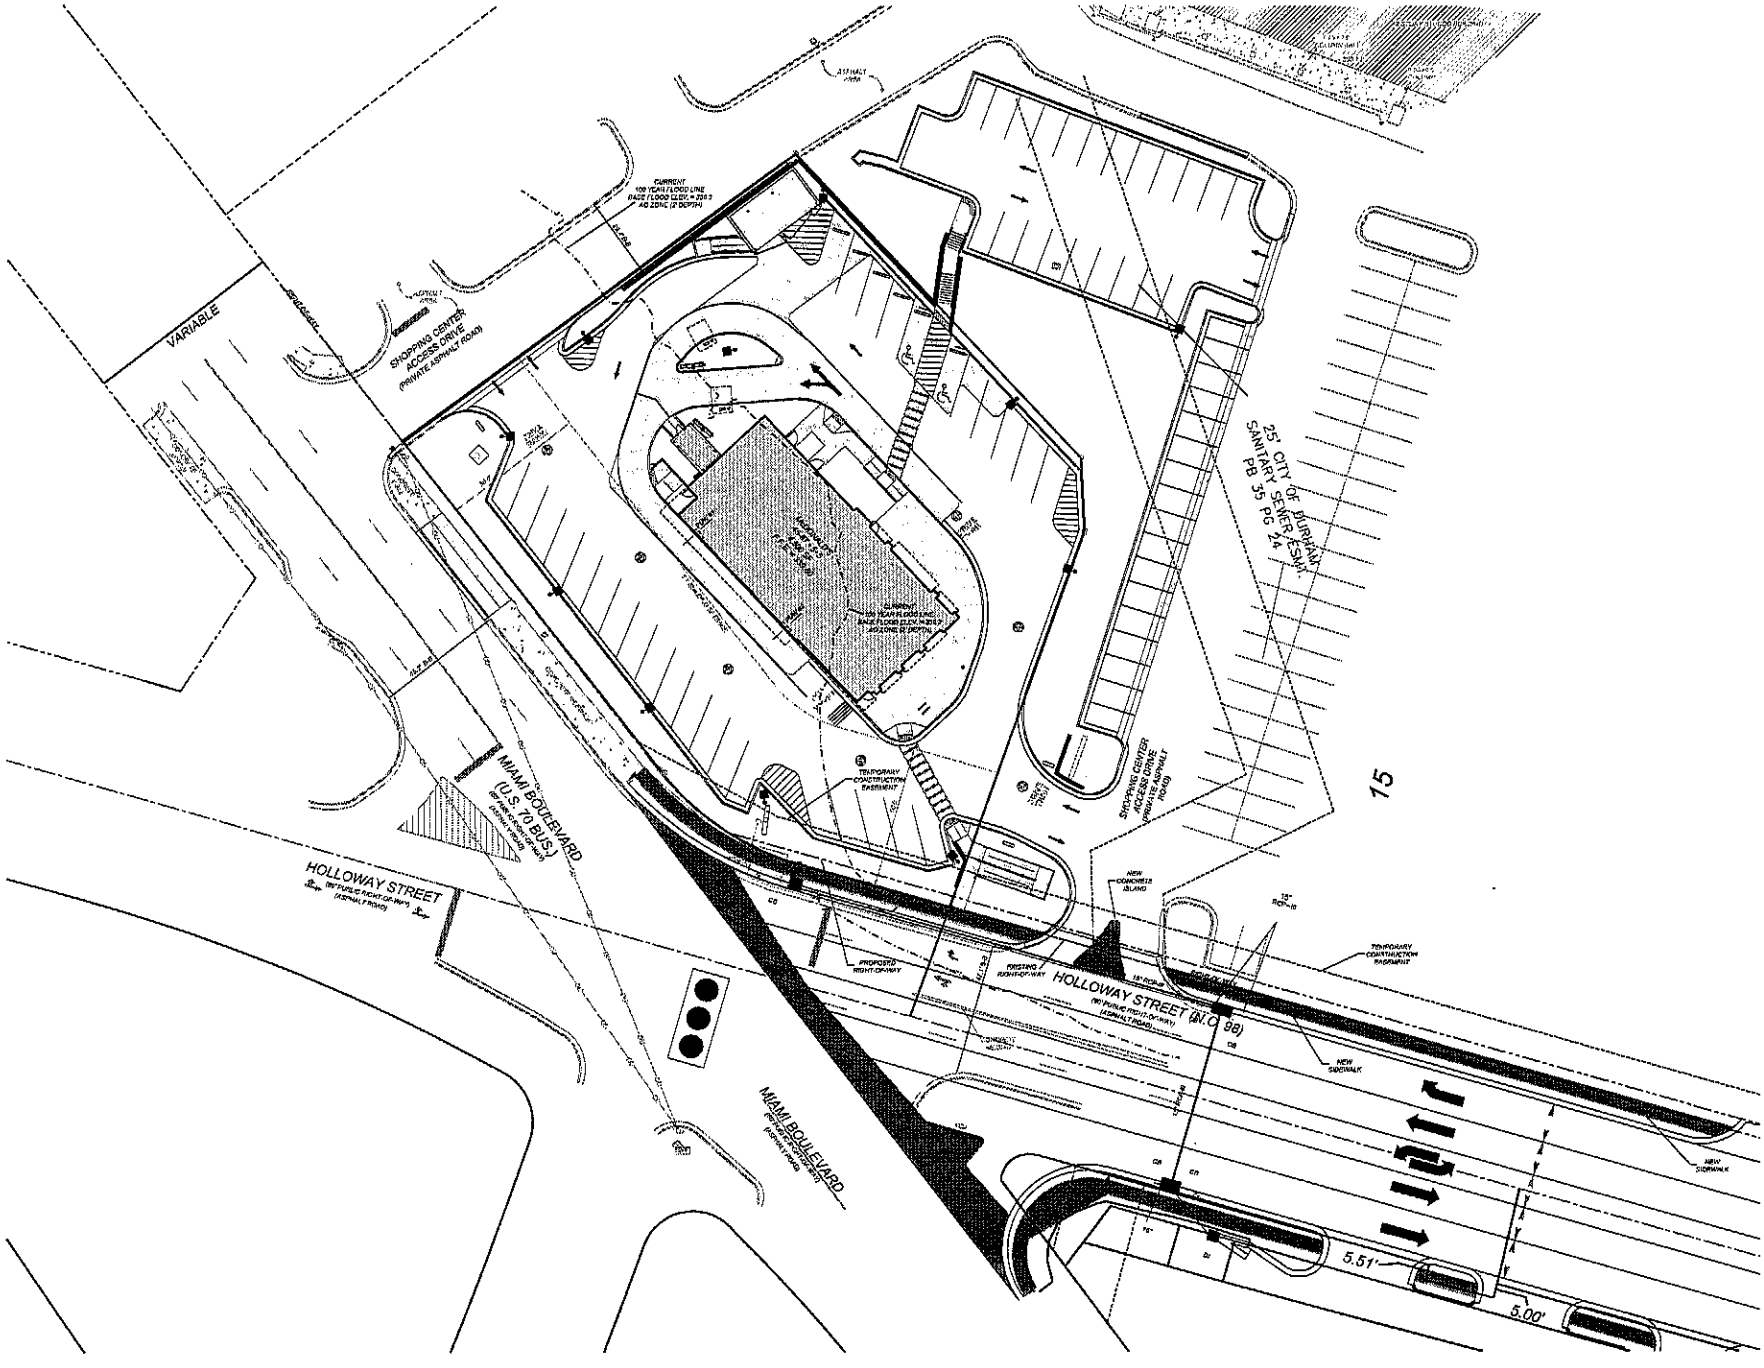
VARIABLE
SHOPPING CENTER ACCESS DRIVE (PRIVATE ASPHALT ROAD)
CURRENT 100 YEAR FLOOD LINE BASE FLOOD ELEV. = 306.3 AO ZONE (2' DEPTH)
25' CITY OF DURHAM SANITARY SEWER ESMT. PB 35 PG 24
SHOPPING CENTER ACCESS DRIVE (PRIVATE ASPHALT ROAD)
15
TEMPORARY CONSTRUCTION EASEMENT
MIAMI BOULEVARD (U.S. 70 BUS.)
HOLLOWAY STREET
NEW CONCRETE ISLAND
PROPOSED RIGHT-OF-WAY
EXISTING RIGHT-OF-WAY
HOLLOWAY STREET (N.C. 98)
TEMPORARY CONSTRUCTION EASEMENT
NEW SIDEWALK
MIAMI BOULEVARD
NEW SIDEWALK
5.51'
5.00'