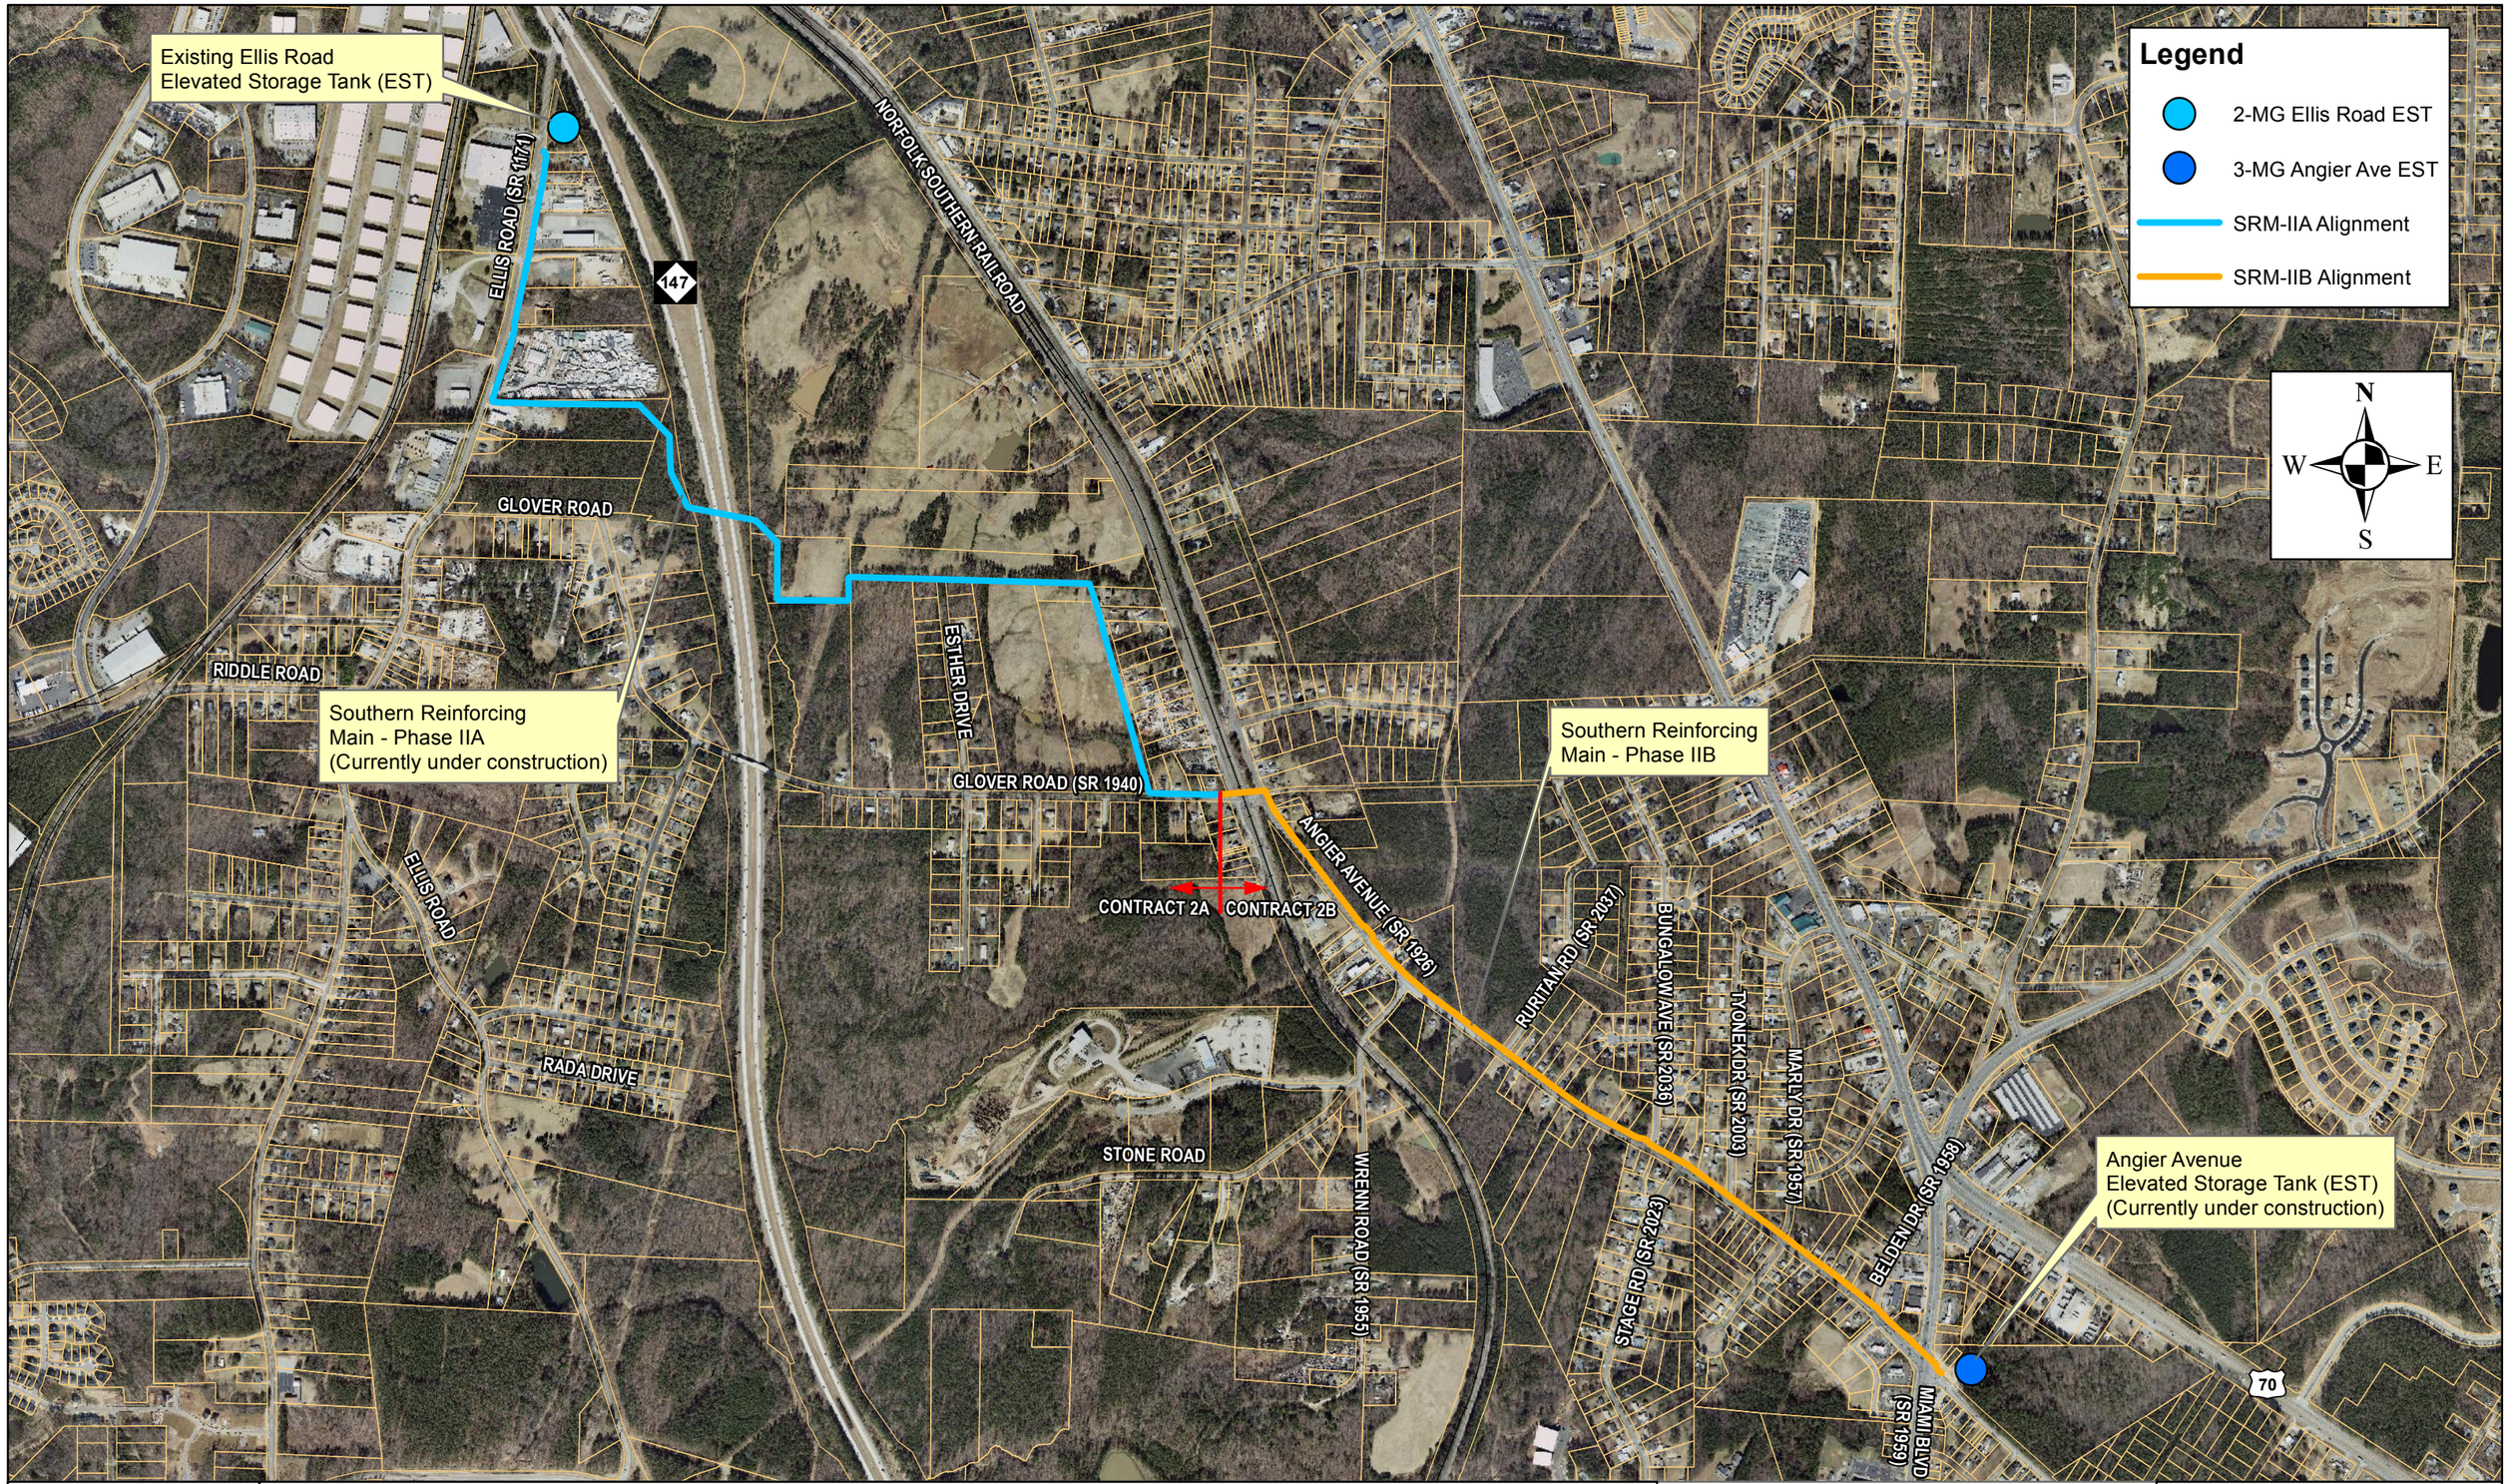

Prepared for:
City of Durham
Department of
Water Management

Title	Attachment A - Agenda Item #9017			
Project	Southern Reinforcing Main Phase IIB Durham, North Carolina	**Date** Feb. 2013	**Project Number** 011494062	**Figure** 1

0 1,000 2,000
Feet

Kimley-Horn and Associates, Inc.