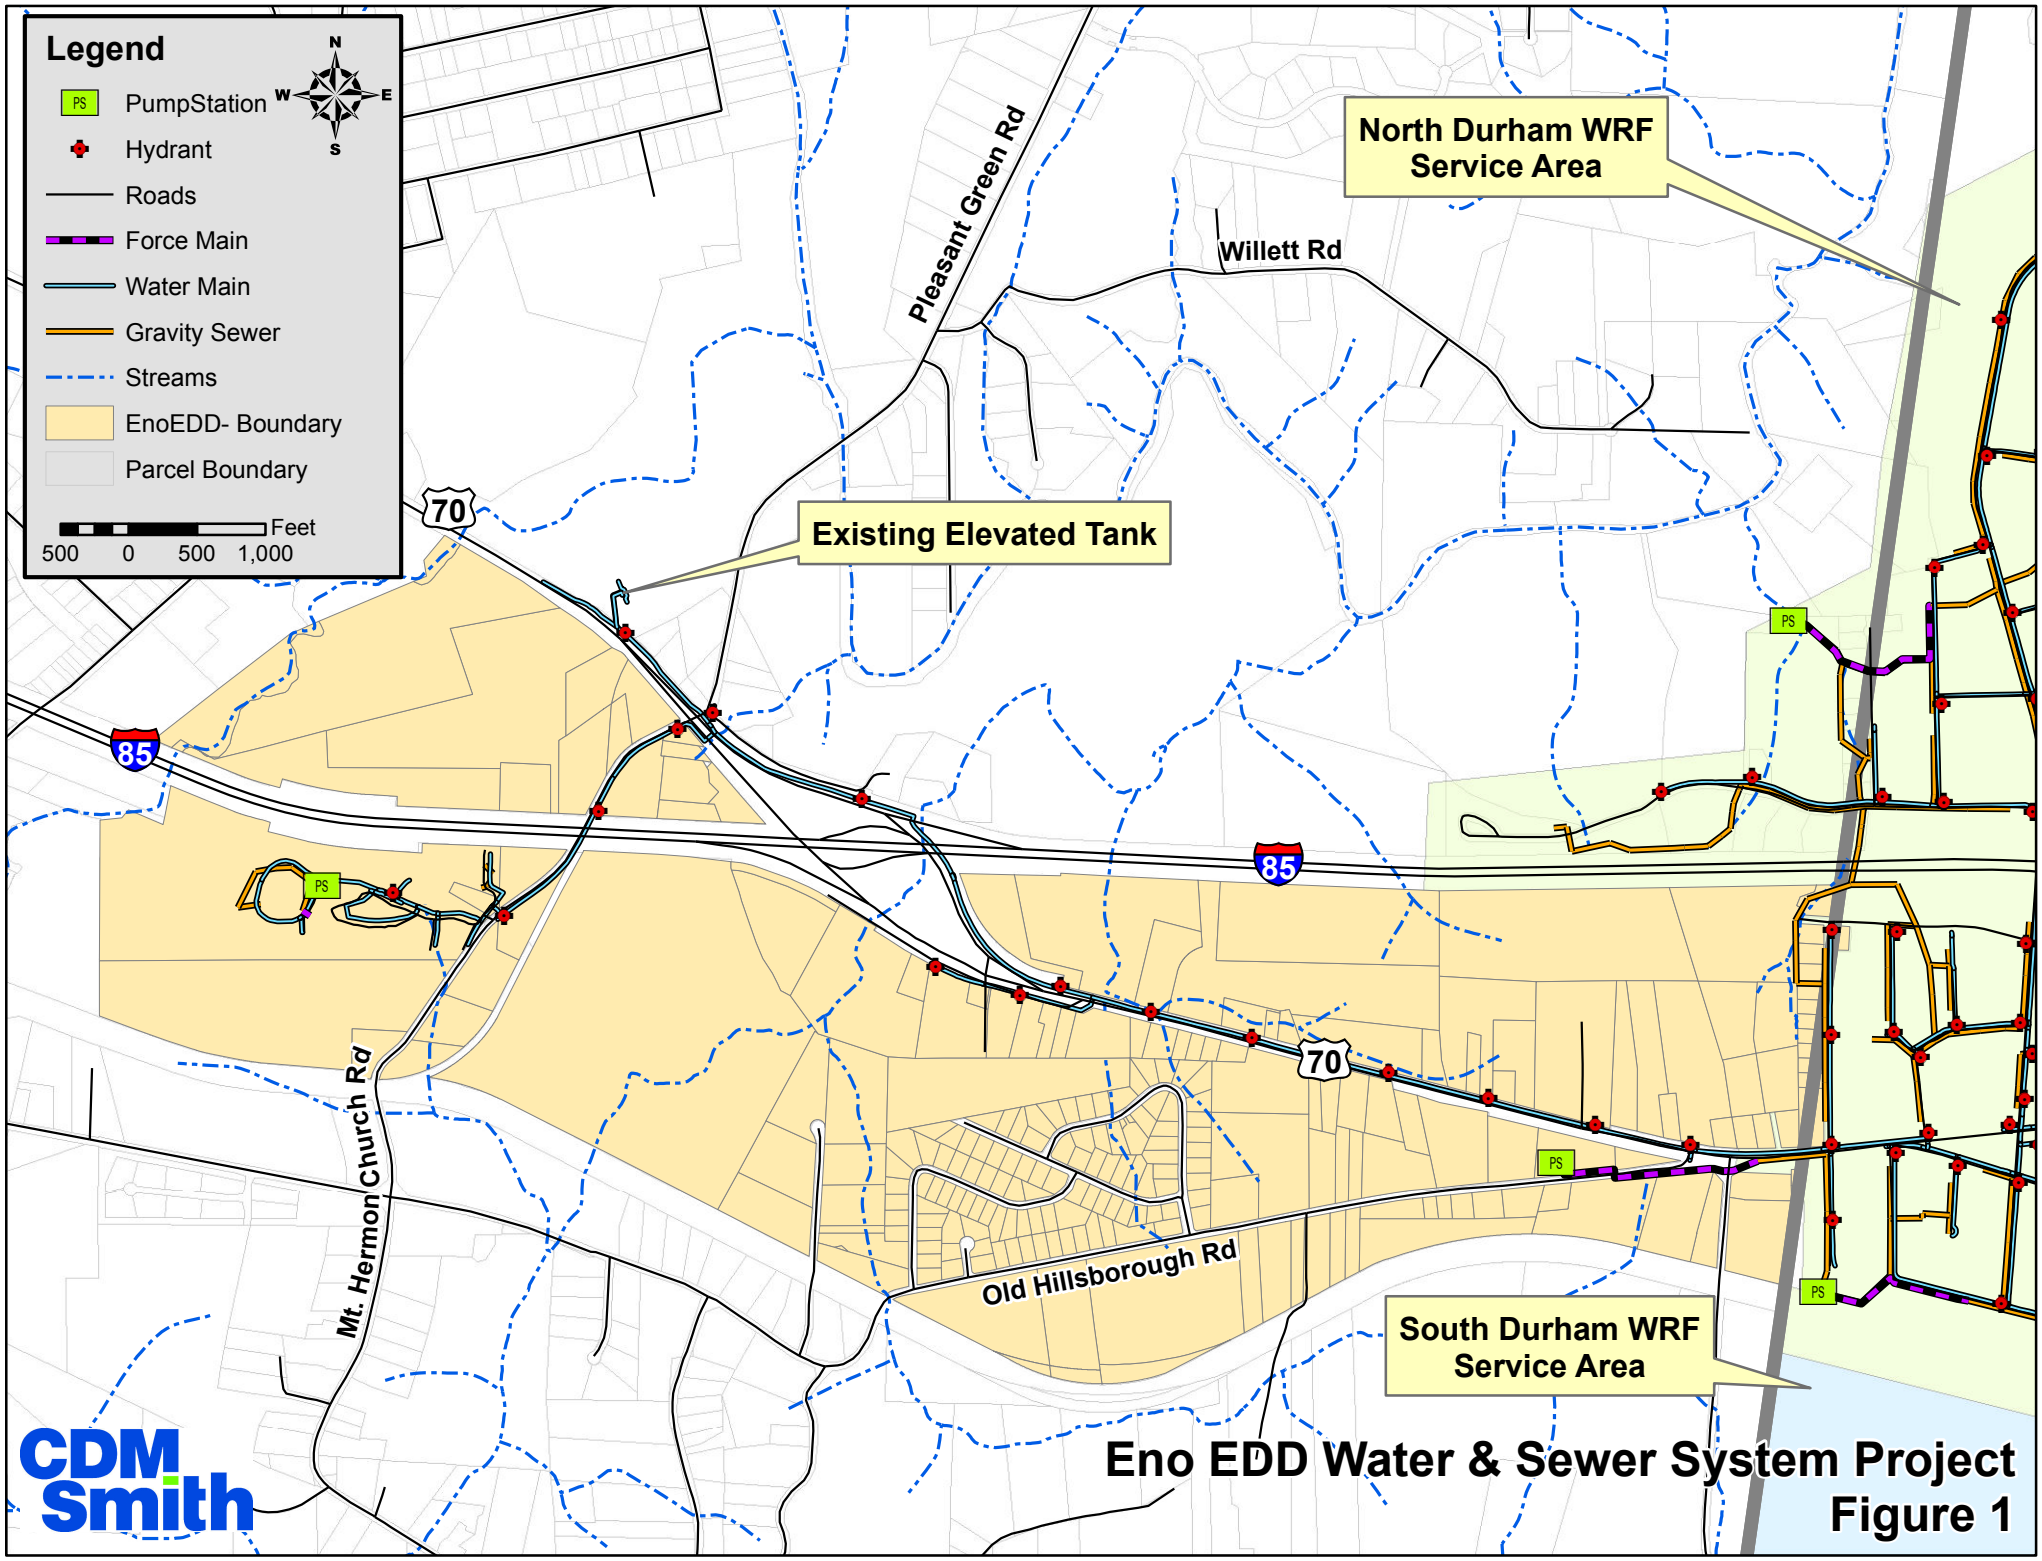

Eno EDD Water & Sewer System Project
Figure 1