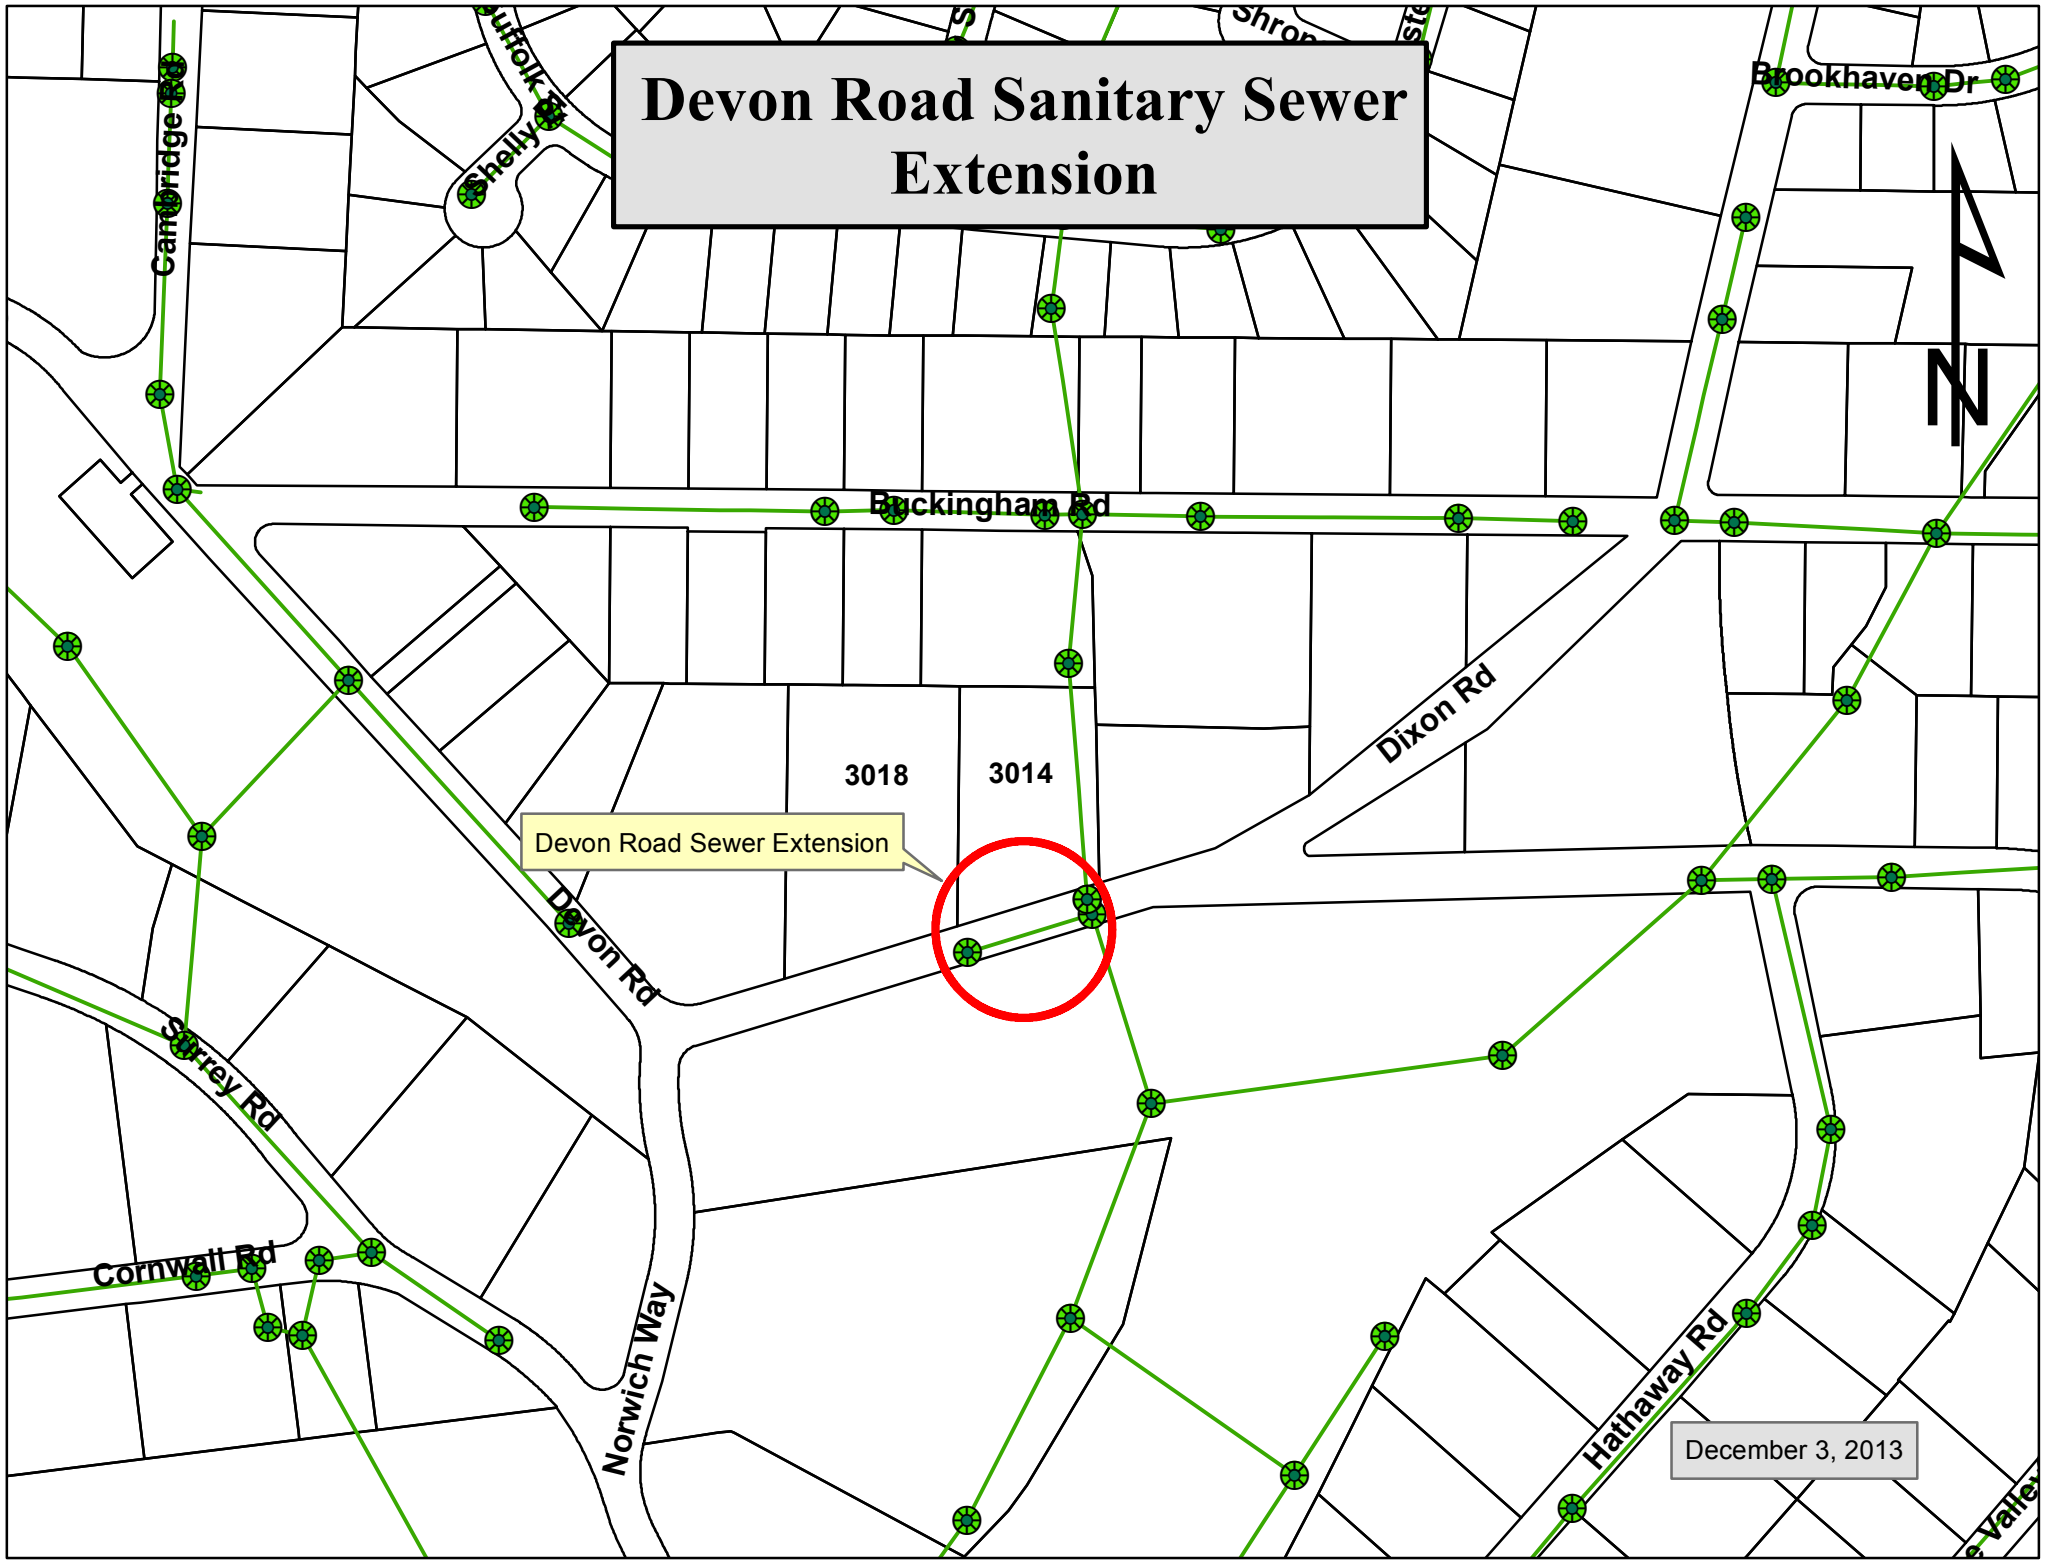Devon Road Sanitary Sewer Extension