Attachment 6

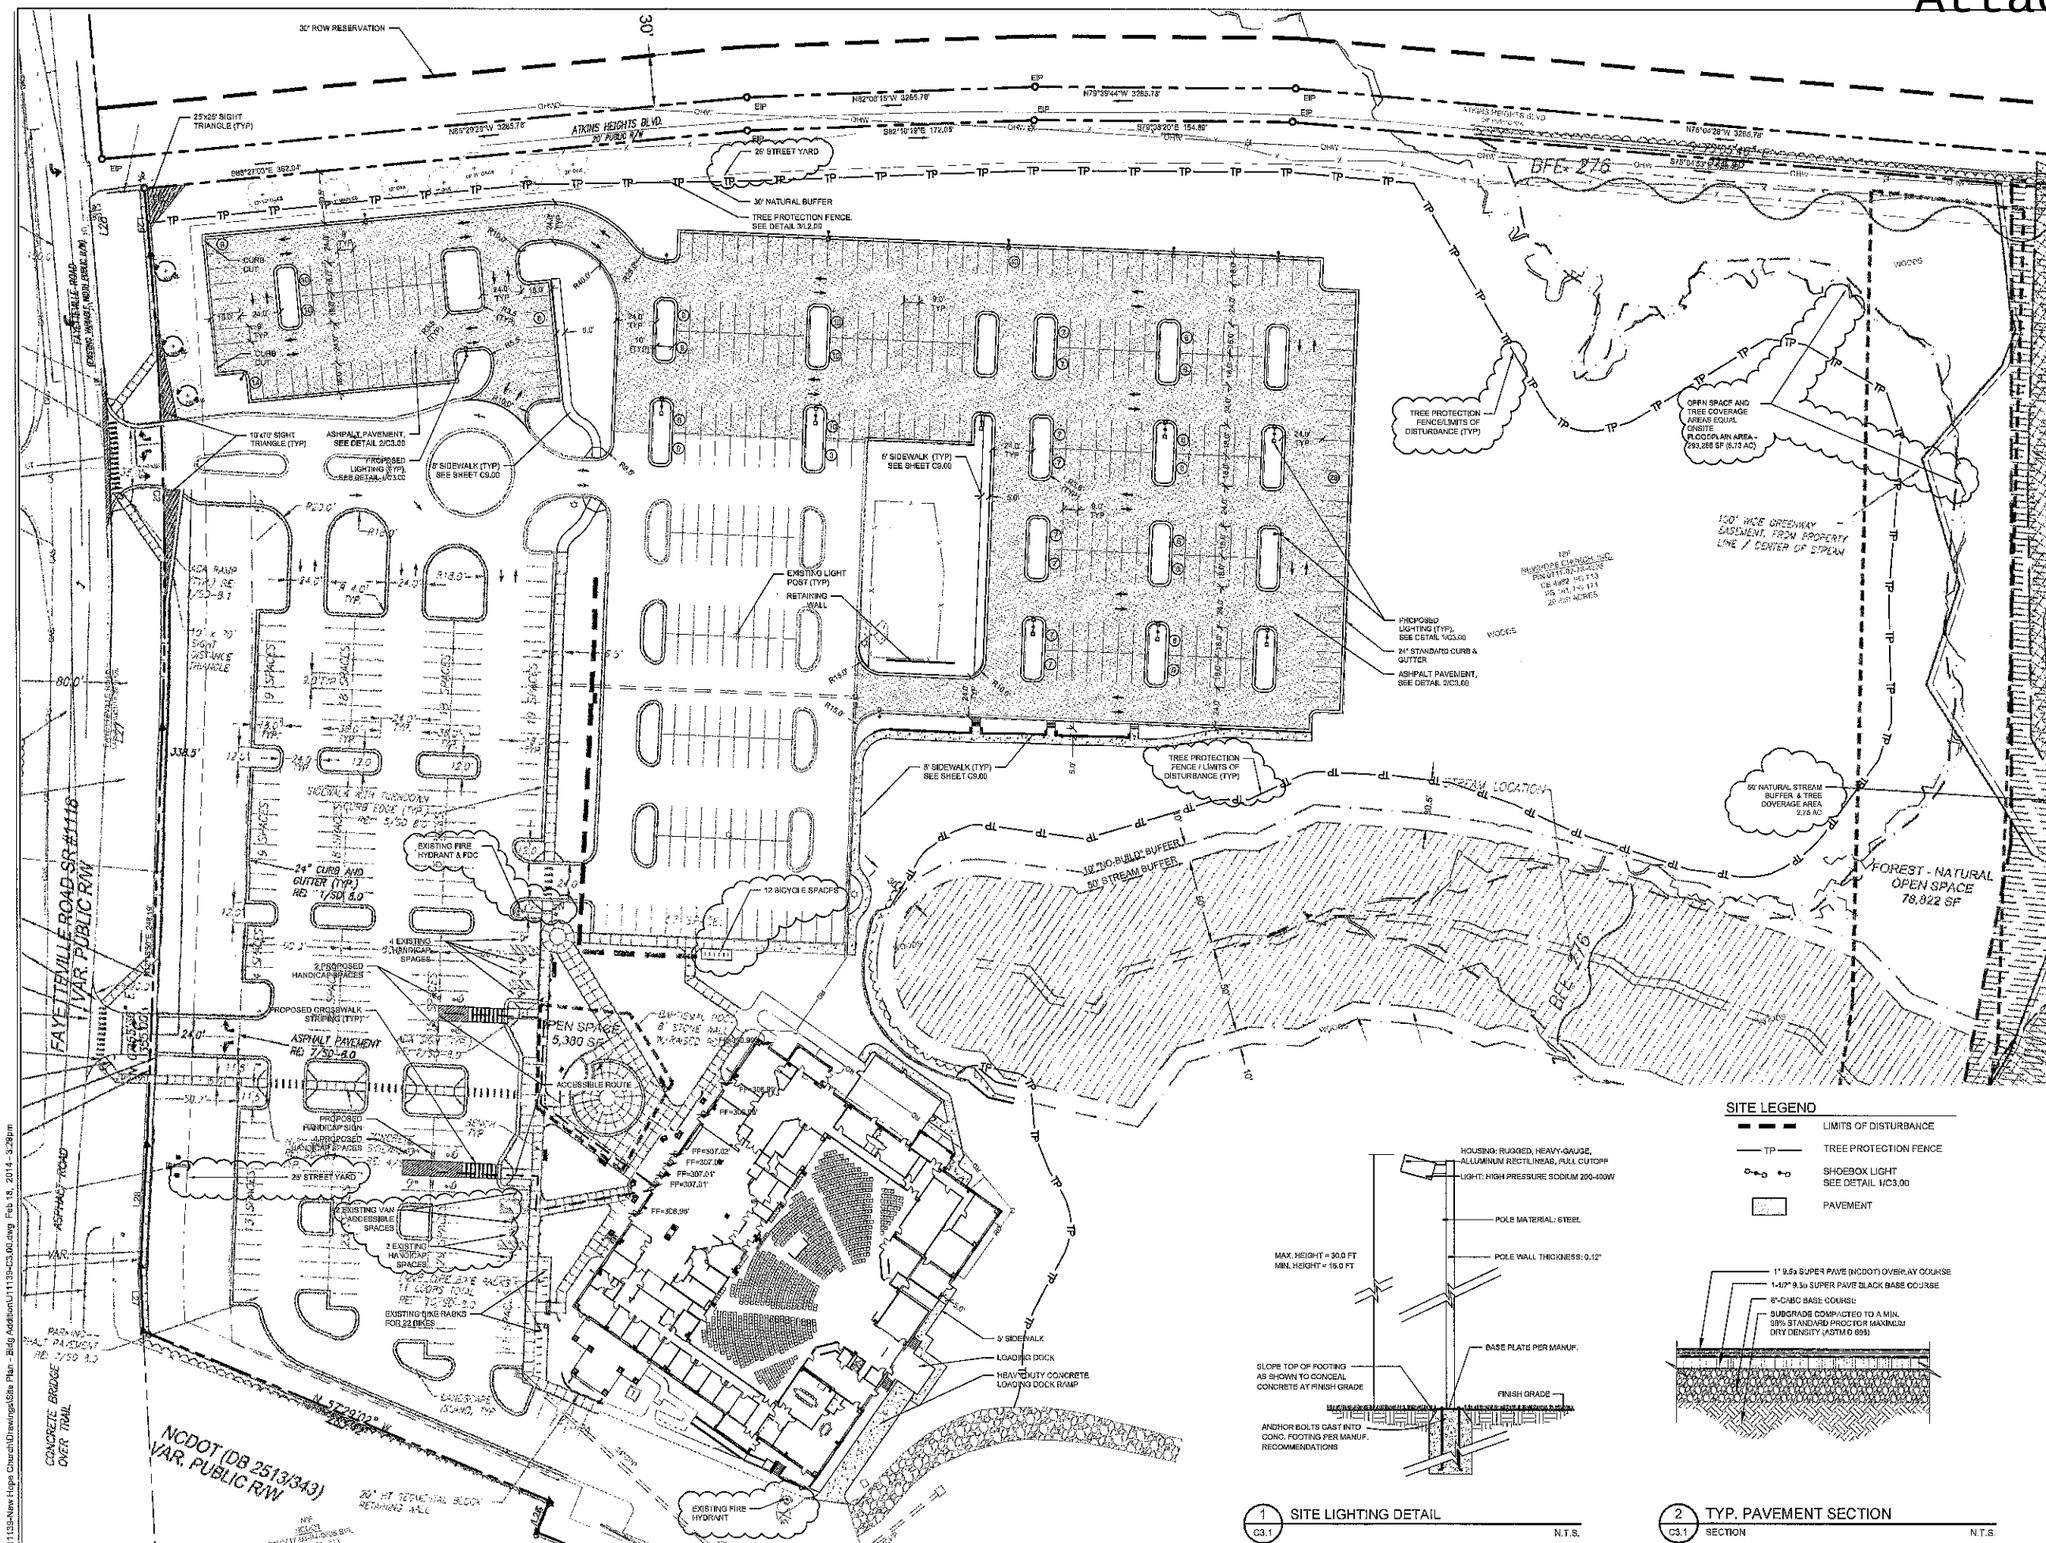

1 C3.1 SITE LIGHTING DETAIL N.T.S.

2 C3.1 TYP. PAVEMENT SECTION SECTION N.T.S.

STEWART

421 FAYETTEVILLE ST, STE 400
RALEIGH, NC 27601
T 919.380.8780

FIRM LICENSE #: C-1051
www.stewartinc.com
PROJECT #: ------

Client:

Project:

NEW HOPE CHURCH

Vicinity map:

Seal:

Issued for:

SITE PLAN SUBMITTAL

No.	Date	Description
-		
-		
-		
-		
-		
-		
-		
-		

Scale: 1" = 40'

Title:

SITE PLAN

Project number: J11139 Sheet:
Date: 11/19/2013
Drawn by: RMV
Approved by: RCS

C3.01

J111139-New Hope Church\Drawings\Site Plan - Bldg Addition\J111139-C3.00.dwg Feb 18, 2014 - 3:29pm