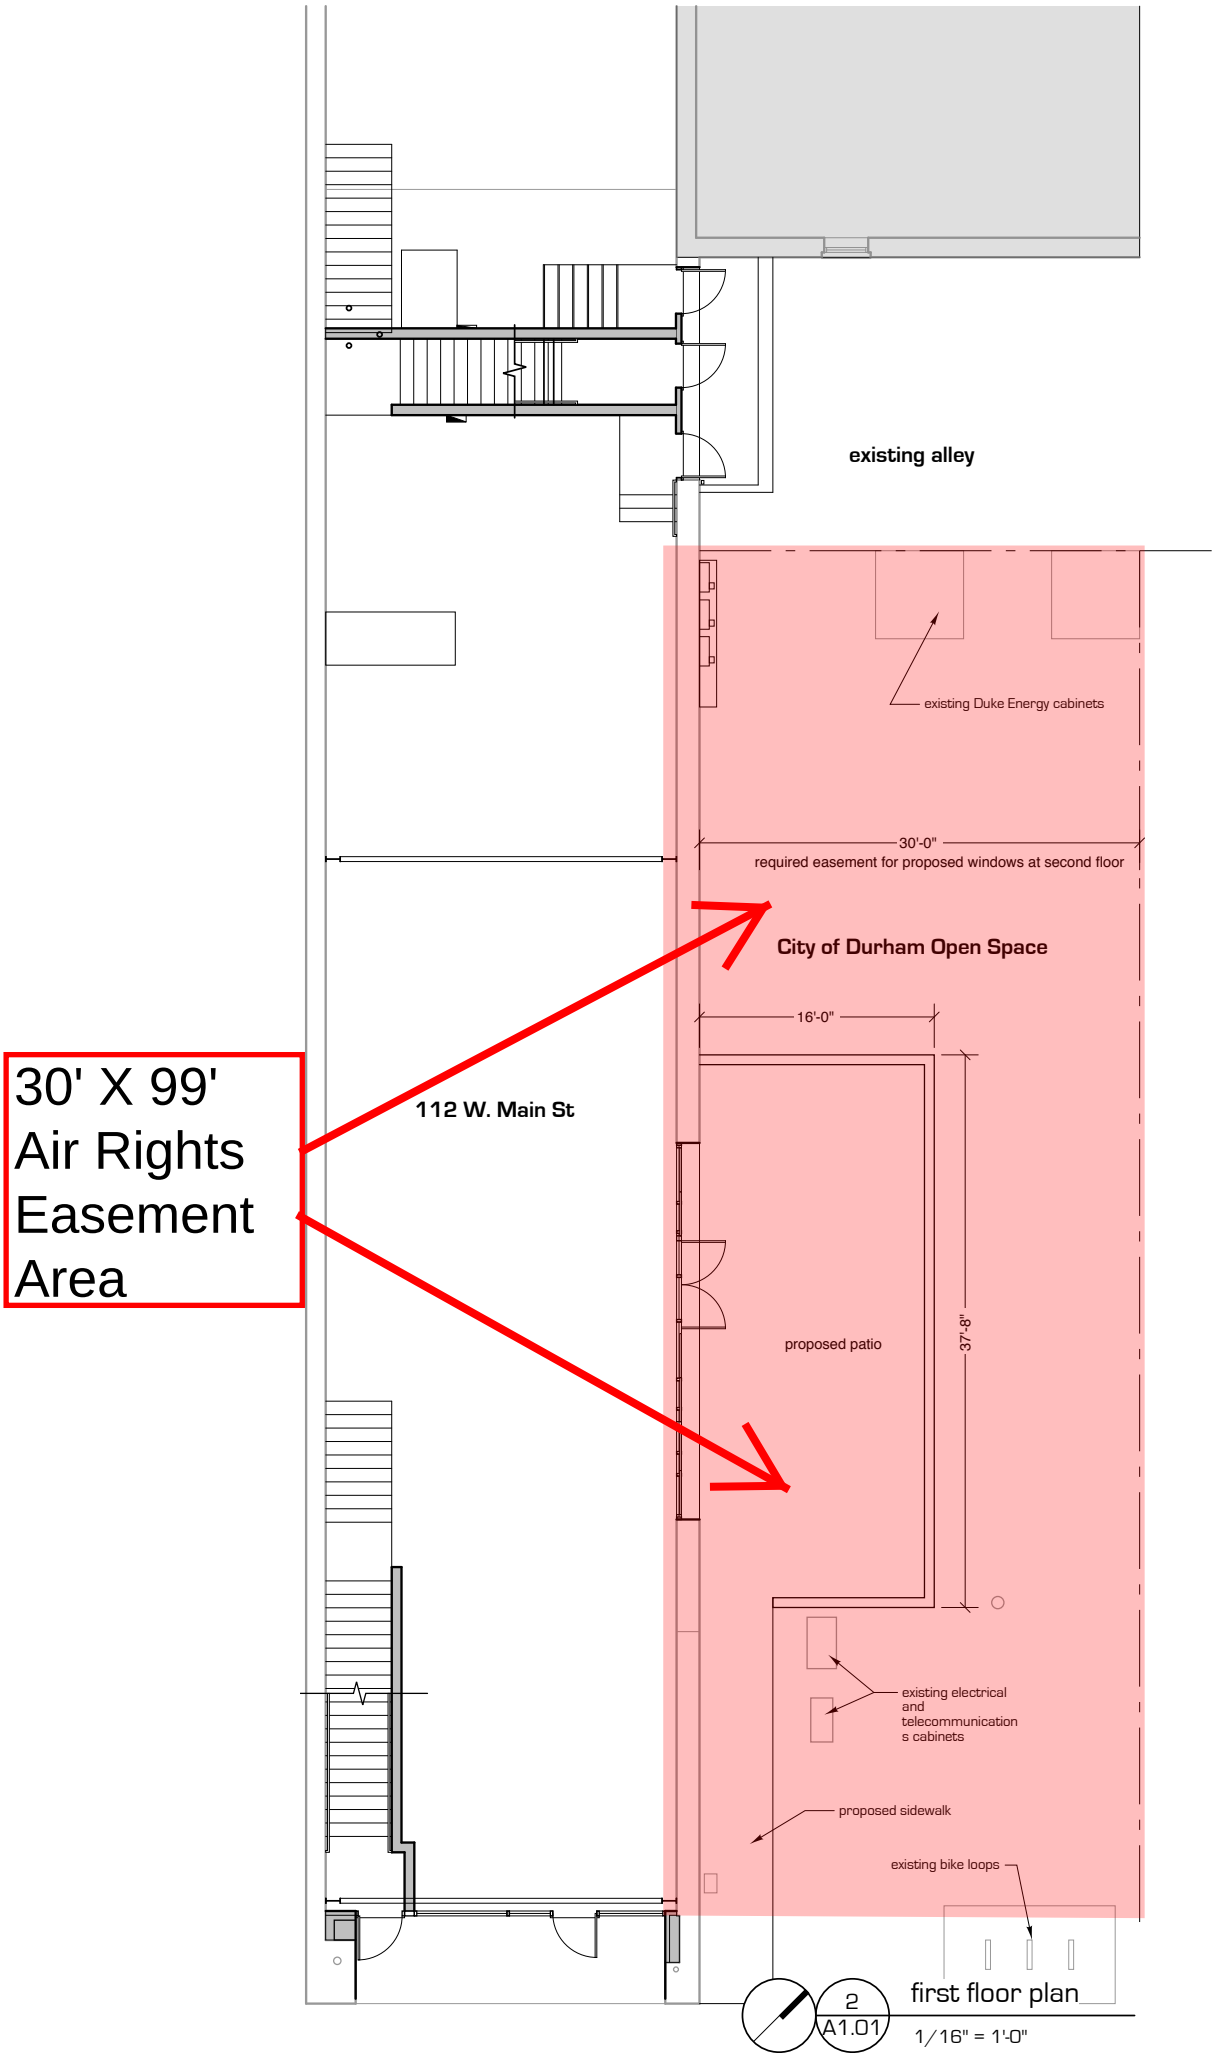
existing alley
existing Duke Energy cabinets
30'-0"
required easement for proposed windows at second floor
City of Durham Open Space
16'-0"
30' X 99'
Air Rights
Easement
Area
112 W. Main St
proposed patio
37'-8"
existing electrical
and
telecommunication
s cabinets
proposed sidewalk
existing bike loops
2
A1.01
first floor plan
1/16" = 1'-0"