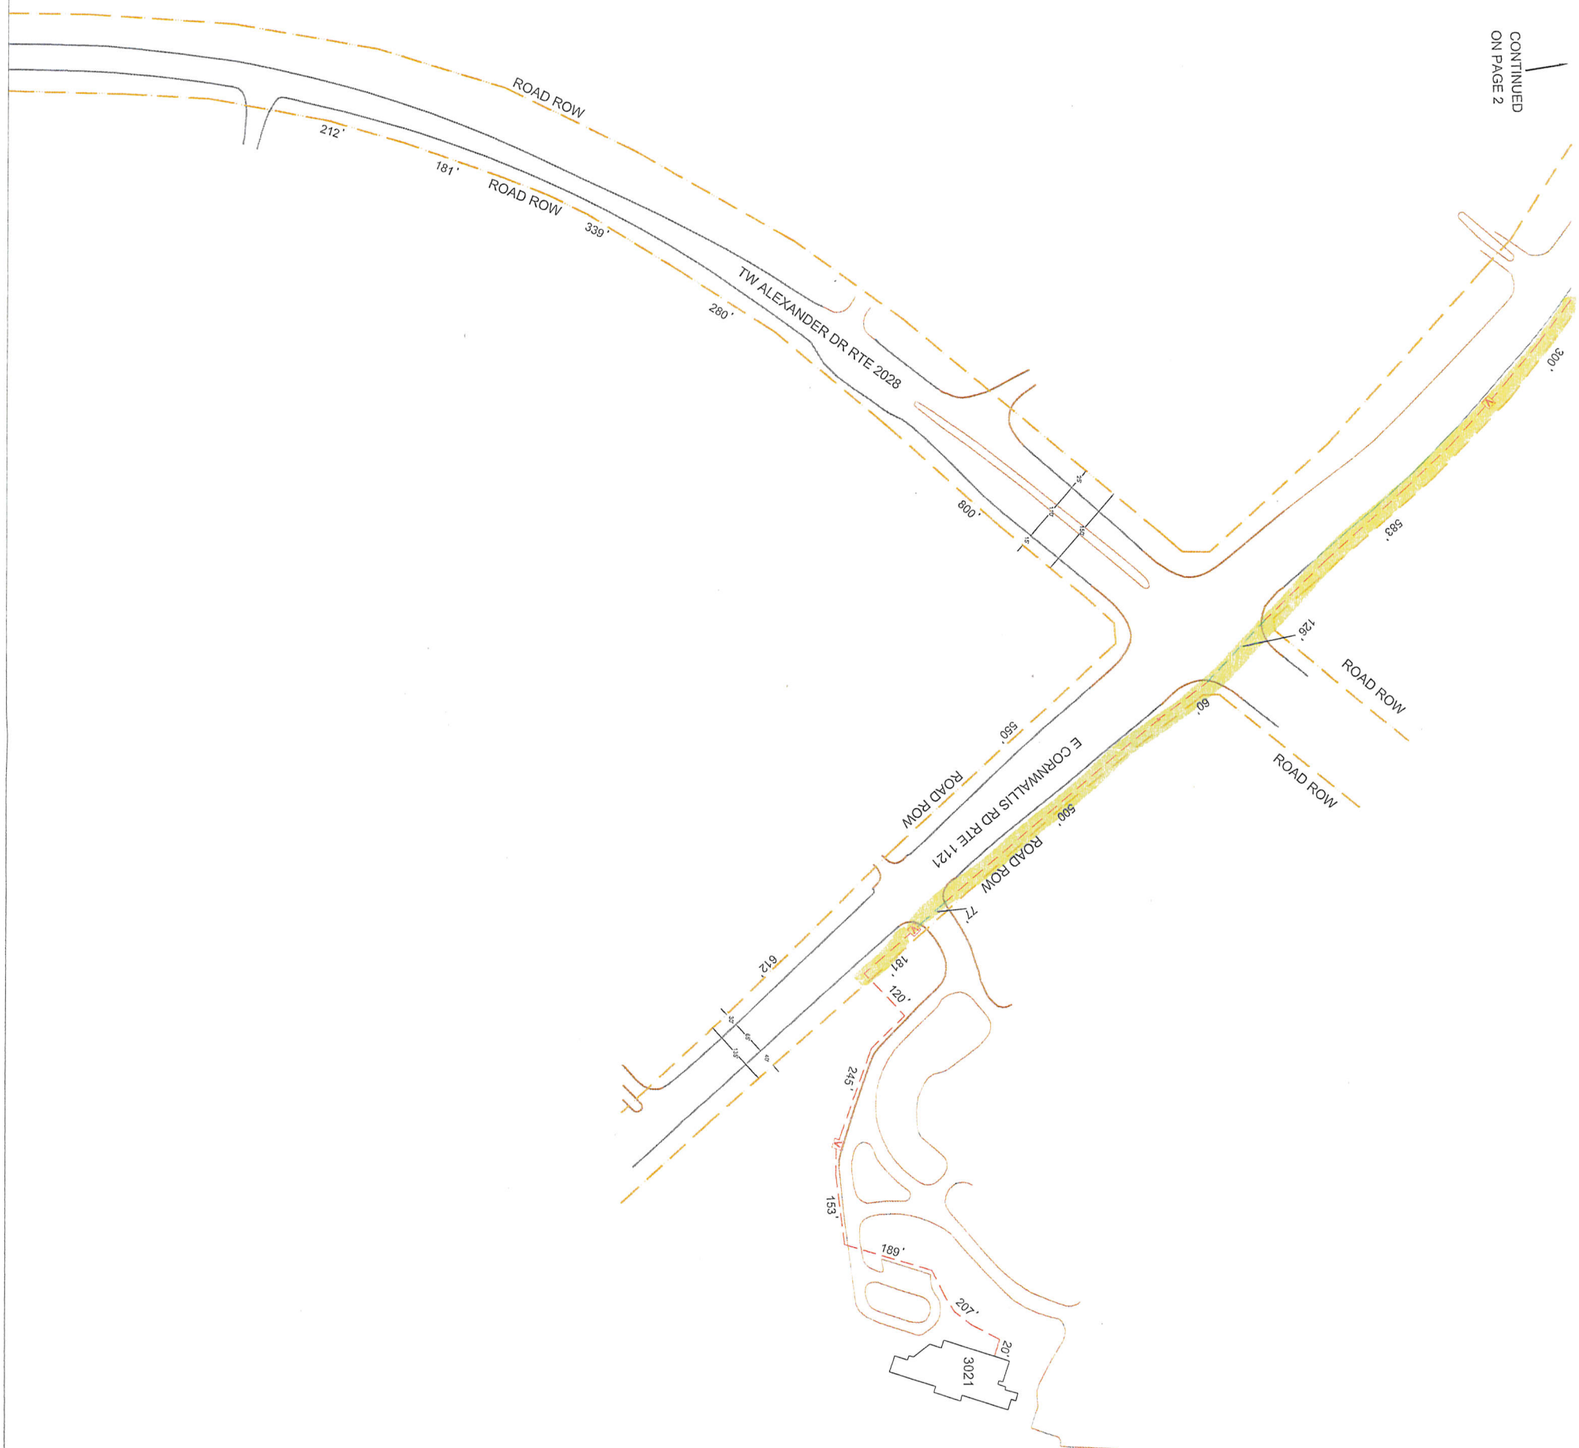

LINE TYPES IF USED

- MCNC FIBER BORE — BORE
- MCNC FIBER TRENCH — TRENCH
- ROAD CENTERLINE — CL
- EDGE OF PAVEMENT — EOP
- CURB FACE — CURB
- ROAD RIGHT OF WAY — ROW
- STORM DRAIN MAINS — SD
- TELEPHONE — TEL
- CABLE TELEVISION — CTV
- ELECTRICAL SYSTEM — ELEC
- WATER CONDUITS — W

SYMBOLS IF USED

- CONCRETE
- SD STORM DRAIN MANHOLE
- SL STREET LIGHT VAULT
- STREET LIGHT
- FIRE HYDRANT
- WATER METER
- GAS METER
- VALVE
- CATV PEDESTAL
- E ELEC. MANHOLE
- T TELCO MANHOLE
- S SEWER MANHOLE
- ELECTRIC VAULT
- TELEPHONE VAULT
- CATV POWER SUPPLY
- JOINT USE POLE
- V FIBER VAULT

"The Right Choice"

TRC CONSTRUCTION, INC.

PROPOSED UNDERGROUND CONSTRUCTION

E CORNWALLIS RD TO 2223 NE CREEK PKWY

CITY OF DURHAM
DURHAM COUNTY, NC

DATE: 12/29/2013	ROUTE 1
VERIFIED BY: FIELDER	
DRAWN BY: R. OVERSTREET	PAGE – 1

LINE TYPES IF USED

MCNC FIBER BORE	BORE
MCNC FIBER TRENCH	TRENCH
ROAD CENTERLINE	CL
EDGE OF PAVEMENT	EOP
CURB FACE	CURB
ROAD RIGHT OF WAY	ROW
STORM DRAIN MAINS	SD
TELEPHONE	TEL
CABLE TELEVISION	CTV
ELECTRICAL SYSTEM	ELEC
WATER CONDUITS	W

SYMBOLS IF USED

- CONCRETE
- SD STORM DRAIN MANHOLE
- SL STREET LIGHT VAULT
- STREET LIGHT
- FIRE HYDRANT
- WATER METER
- GAS METER
- VALVE
- CATV PEDESTAL
- ELEC. MANHOLE
- T TELCO MANHOLE
- S SEWER MANHOLE
- E ELECTRIC VAULT
- T TELEPHONE VAULT
- CATV POWER SUPPLY
- JOINT USE POLE
- V FIBER VAULT

"The Right Choice"

TRC CONSTRUCTION, INC.

PROPOSED UNDERGROUND CONSTRUCTION

E CORNWALLIS RD TO 2223 NE CREEK PKWY

CITY OF DURHAM
DURHAM COUNTY, NC

DATE: 12/29/2013	ROUTE 1
VERIFIED BY: FIELDER	
DRAWN BY: R. OVERSTREET	PAGE – 2

LINE TYPES IF USED

MCNC FIBER BORE	BORE
MCNC FIBER TRENCH	TRENCH
ROAD CENTERLINE	CL
EDGE OF PAVEMENT	EOP
CURB FACE	CURB
ROAD RIGHT OF WAY	ROW
STORM DRAIN MAINS	SD
TELEPHONE	TEL
CABLE TELEVISION	CTV
ELECTRICAL SYSTEM	ELEC
WATER CONDUITS	W

SYMBOLS IF USED

- CONCRETE
- SD STORM DRAIN MANHOLE
- SL STREET LIGHT VAULT
- STREET LIGHT
- FIRE HYDRANT
- WATER METER
- GAS METER
- VALVE
- CATV PEDESTAL
- E ELEC. MANHOLE
- T TELCO MANHOLE
- S SEWER MANHOLE
- ELECTRIC VAULT
- TELEPHONE VAULT
- CATV POWER SUPPLY
- JOINT USE POLE
- V FIBER VAULT

"The Right Choice"

TRC CONSTRUCTION, INC.

PROPOSED UNDERGROUND CONSTRUCTION

E CORNWALLIS RD TO 2223 NE CREEK PKWY

CITY OF DURHAM
DURHAM COUNTY, NC

DATE: 12/29/2013	ROUTE 1
VERIFIED BY: FIELDER	
DRAWN BY: R. OVERSTREET	PAGE – 3

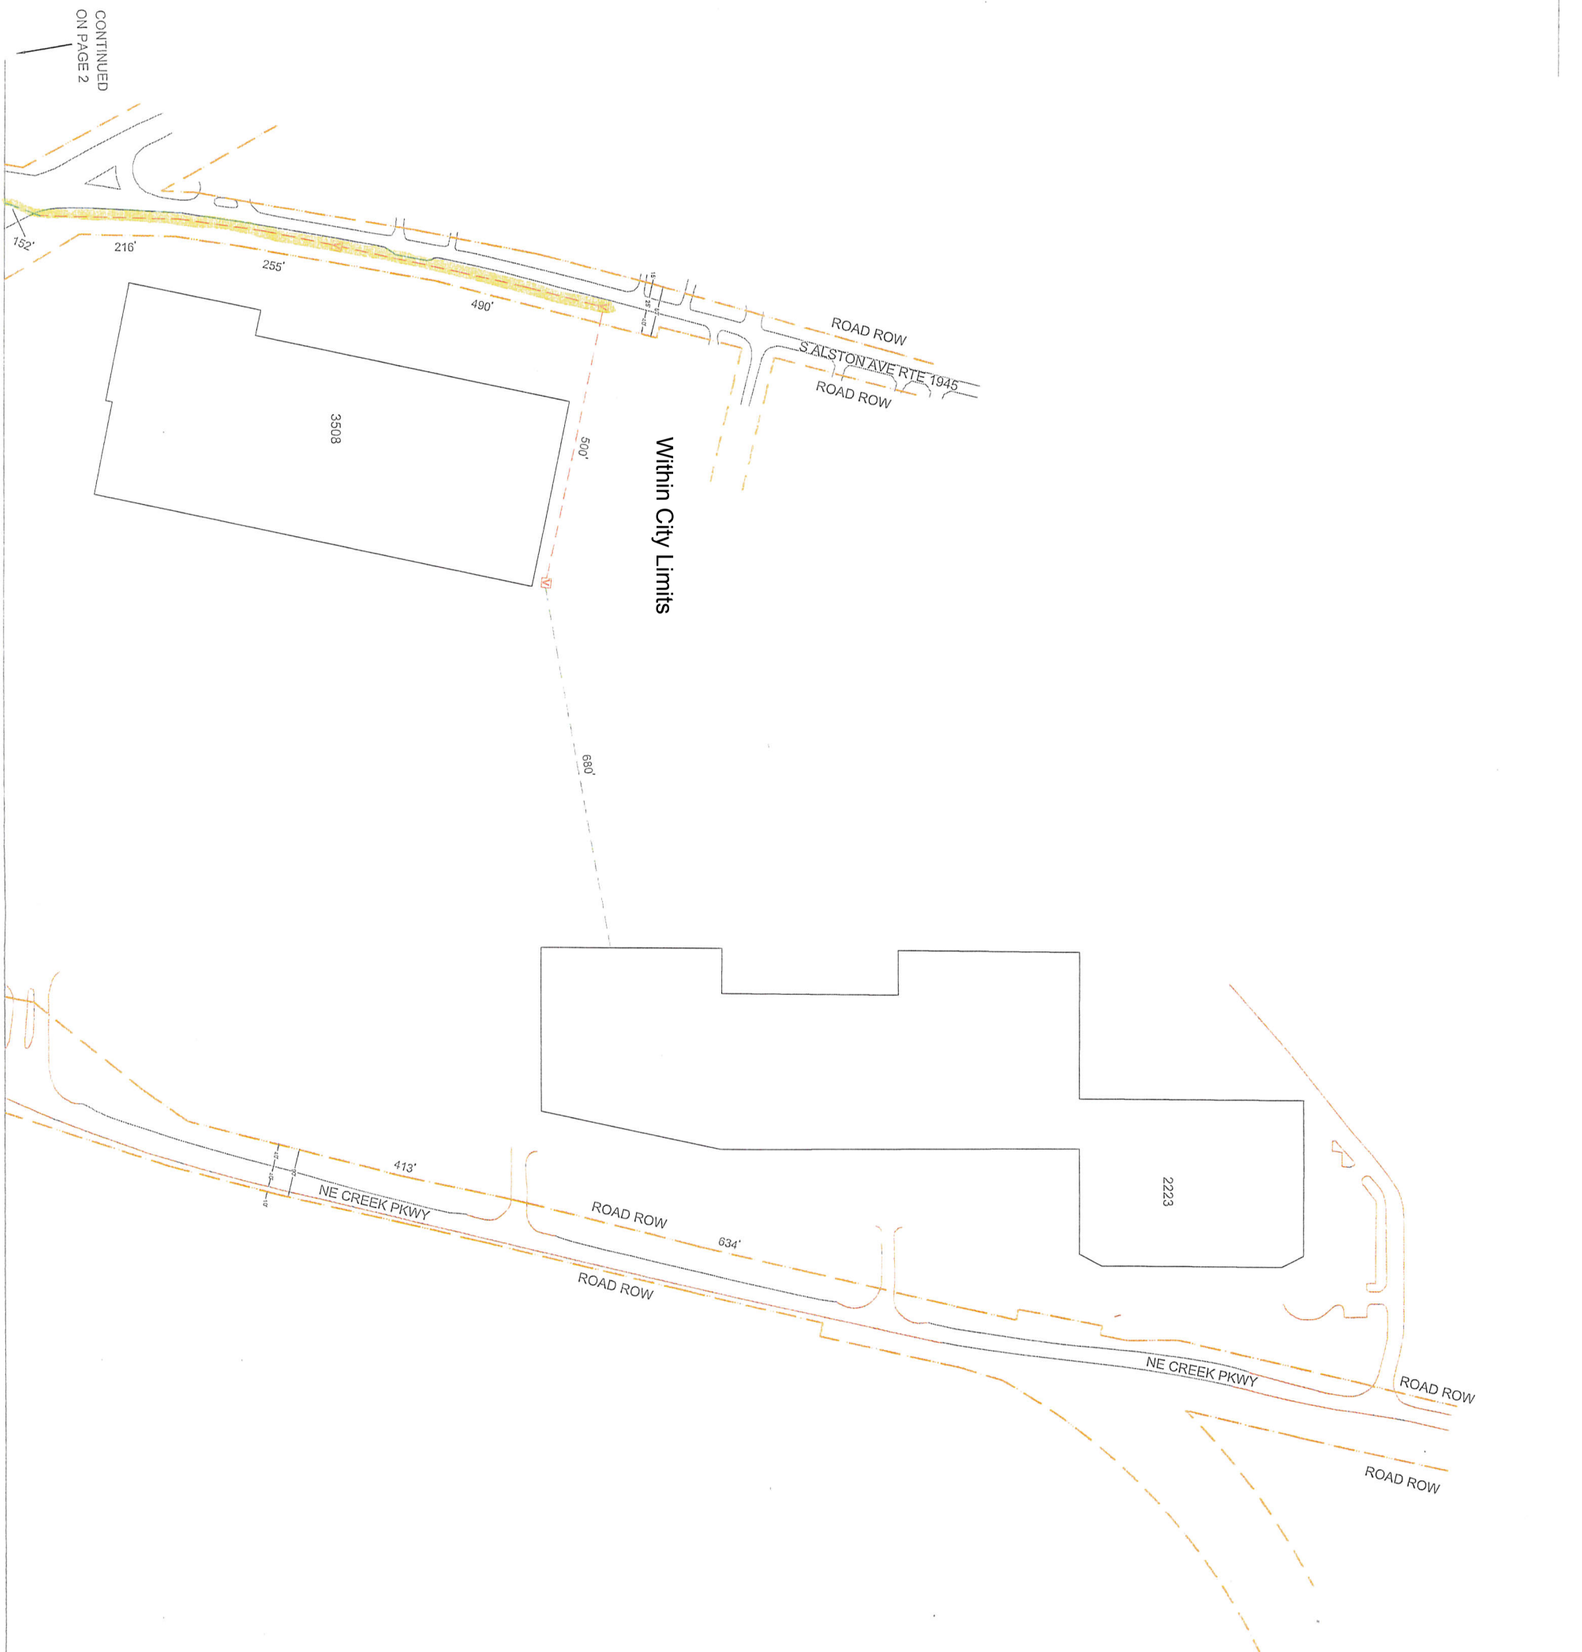

LINE TYPES IF USED

MCNC FIBER BORE	BORE
MCNC FIBER TRENCH	TRENCH
ROAD CENTERLINE	CL
EDGE OF PAVEMENT	EOP
CURB FACE	CURB
ROAD RIGHT OF WAY	ROW
STORM DRAIN MAINS	SD
TELEPHONE	TEL
CABLE TELEVISION	CTV
ELECTRICAL SYSTEM	ELEC
WATER CONDUITS	W

SYMBOLS IF USED

- CONCRETE
- SD STORM DRAIN MANHOLE
- SL STREET LIGHT VAULT
- STREET LIGHT
- FIRE HYDRANT
- WATER METER
- GAS METER
- VALVE
- CATV PEDESTAL
- E ELEC. MANHOLE
- T TELCO MANHOLE
- S SEWER MANHOLE
- ELECTRIC VAULT
- TELEPHONE VAULT
- CATV POWER SUPPLY
- JOINT USE POLE
- V FIBER VAULT

"The Right Choice"

TRC CONSTRUCTION, INC.

PROPOSED UNDERGROUND CONSTRUCTION

2223 NE CREEK PKWY TO TRIANGLE DR

CITY OF DURHAM
DURHAM COUNTY, NC

DATE: 12/29/2013

VERIFIED BY: FIELDER

DRAWN BY: R. OVERSTREET

ROUTE 2

PAGE – 1

PROPOSED UNDERGROUND CONSTRUCTION
2223 NE CREEK PKWY TO TRIANGLE DR

CITY OF DURHAM
DURHAM COUNTY, NC

DATE: 12/29/2013
VERIFIED BY: FIELDER
DRAWN BY: R. OVERSTREET

ROUTE 2
PAGE - 2

"The Right Choice"
TRC CONSTRUCTION, INC.

SYMBOLS IF USED

- CONCRETE
- SD STORM DRAIN MANHOLE
- SL STREET LIGHT VAULT
- STREET LIGHT
- FIRE HYDRANT
- WATER METER
- GAS METER
- VALVE
- CATV PEDESTAL
- ELEC. MANHOLE
- TELCO MANHOLE
- SEWER MANHOLE
- ELECTRIC VAULT
- TELEPHONE VAULT
- CATV POWER SUPPLY
- JOINT USE POLE
- FIBER VAULT

LINE TYPES IF USED

- MCNC FIBER BORE
- MCNC FIBER TRENCH
- ROAD CENTERLINE
- EDGE OF PAVEMENT
- CURB FACE
- ROAD RIGHT OF WAY
- STORM DRAIN MAINS
- TELEPHONE
- CABLE TELEVISION
- ELECTRICAL SYSTEM
- WATER CONDUITS

- BORE
- TRENCH
- CL
- ECP
- CURB
- ROW
- SD
- TEL
- CTV
- ELEC
- W

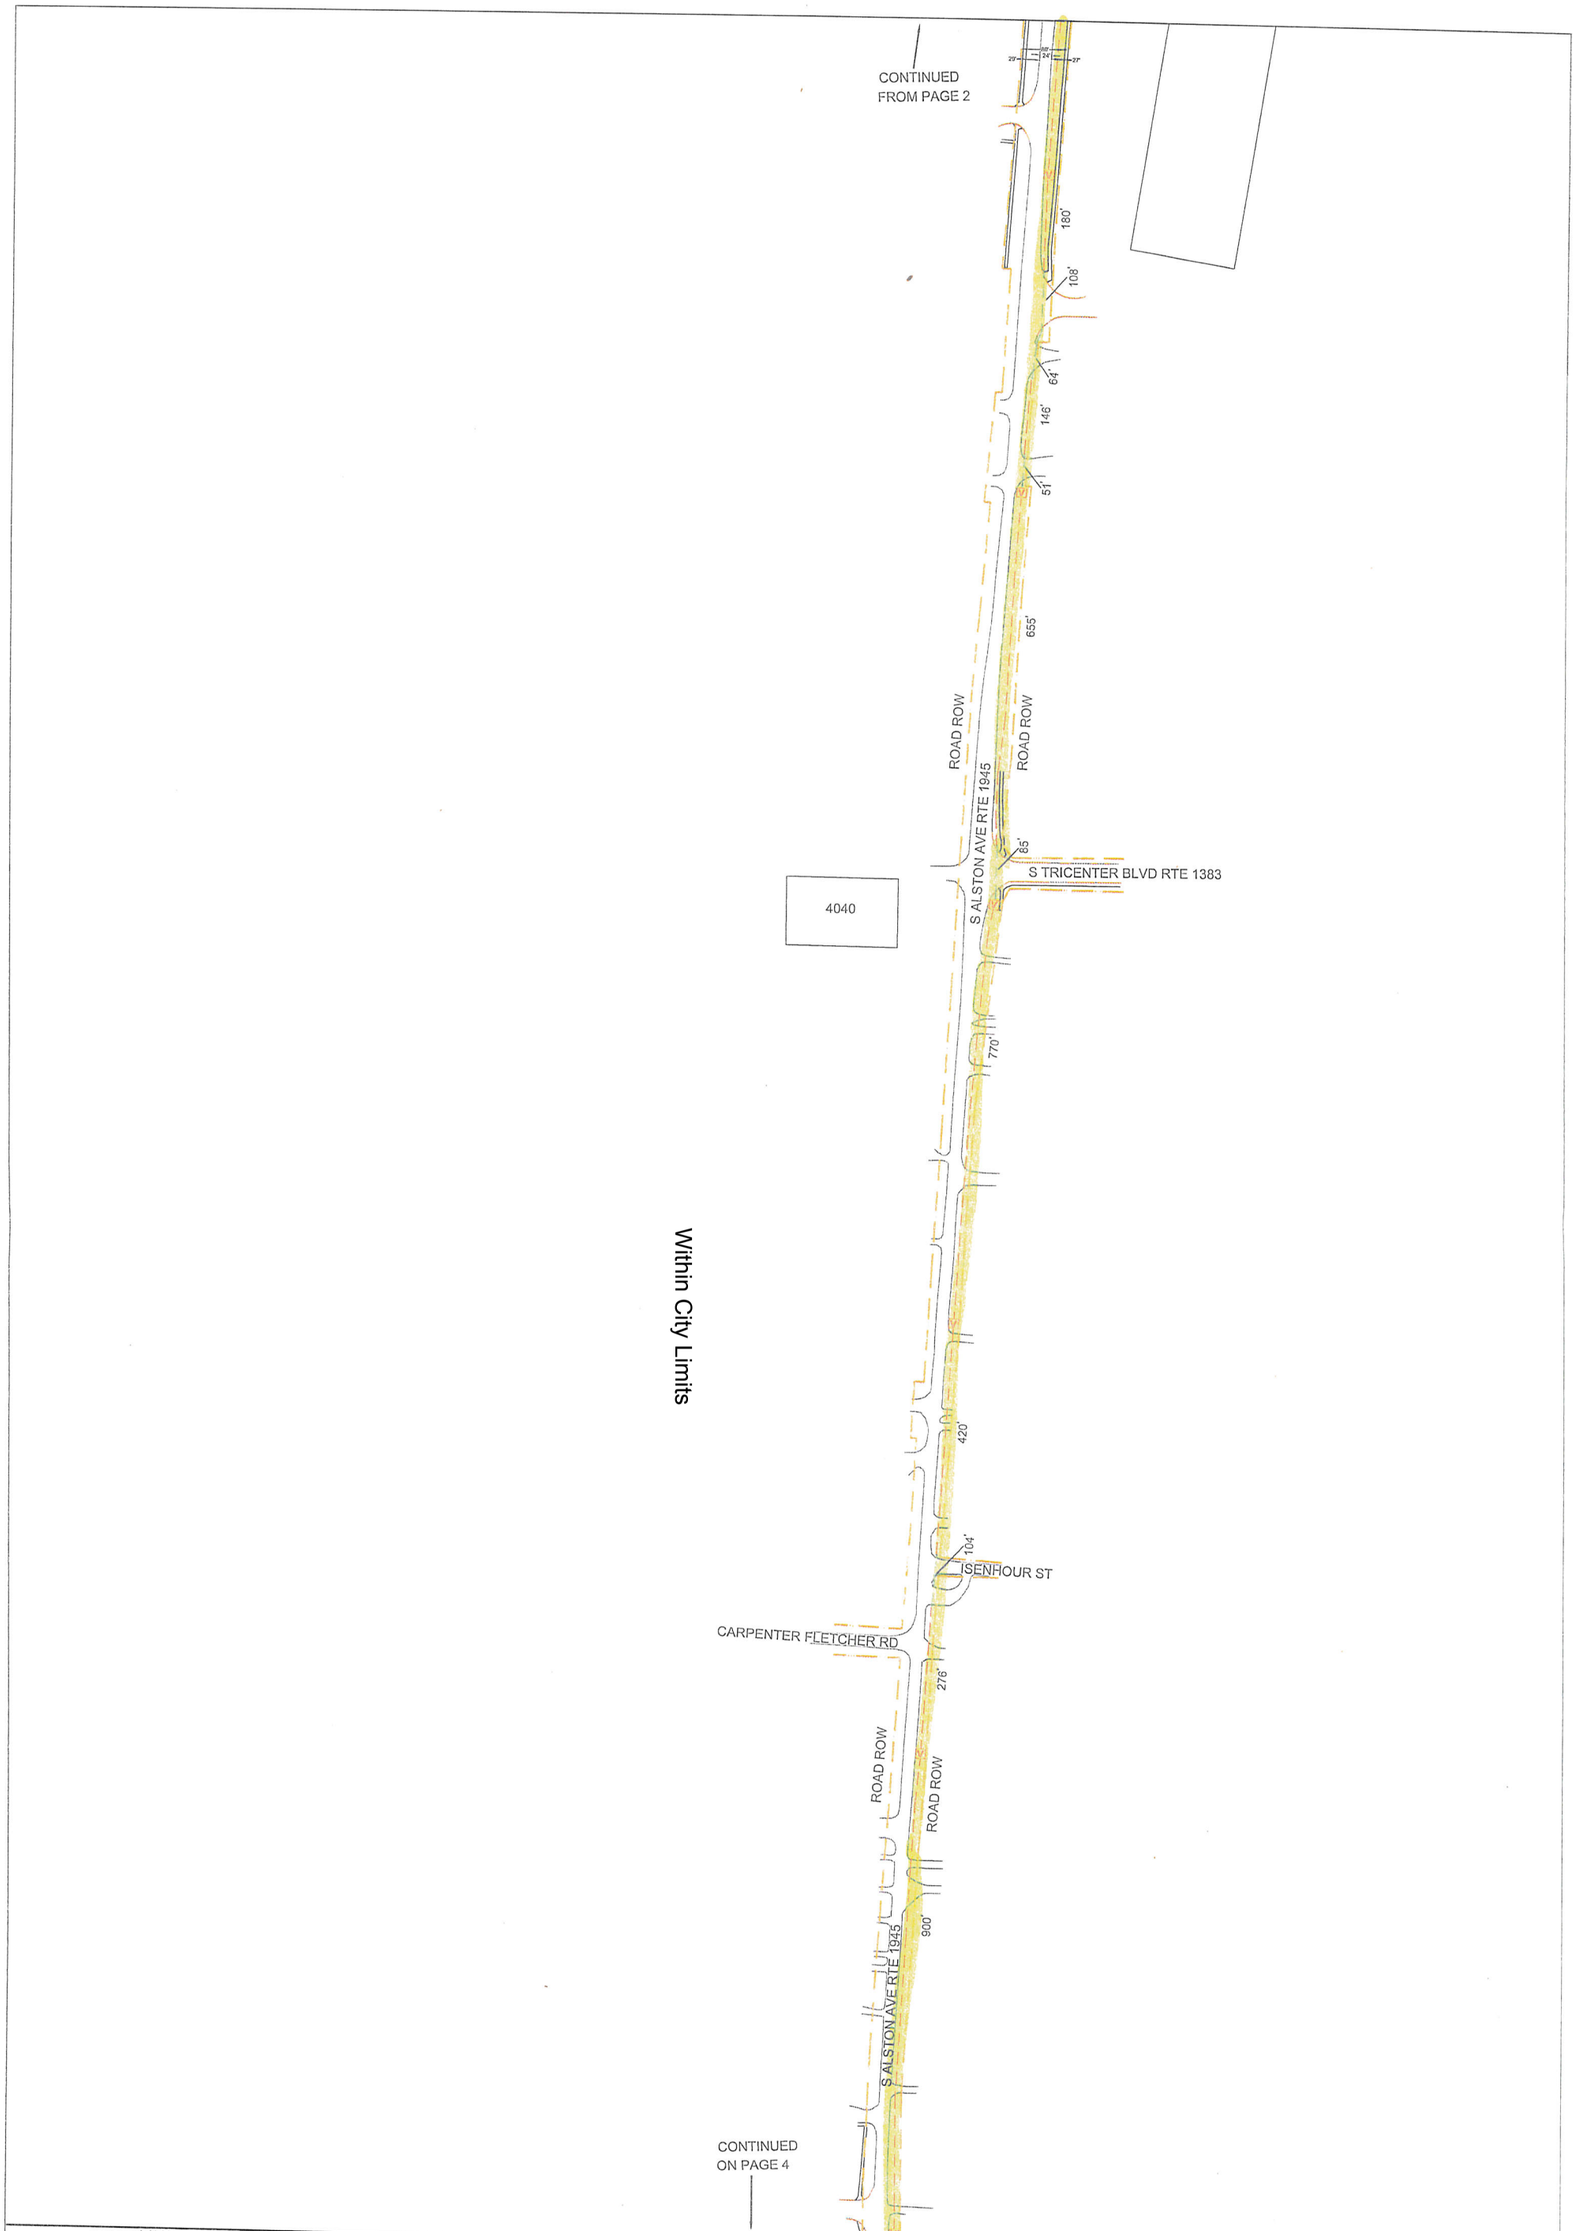

LINE TYPES IF USED

MCNC FIBER BORE	BORE
MCNC FIBER TRENCH	TRENCH
ROAD CENTERLINE	CL
EDGE OF PAVEMENT	EOP
CURB FACE	CURB
ROAD RIGHT OF WAY	ROW
STORM DRAIN MAINS	SD
TELEPHONE	TEL
CABLE TELEVISION	CTV
ELECTRICAL SYSTEM	ELEC
WATER CONDUITS	W

SYMBOLS IF USED

- CONCRETE
- SD STORM DRAIN MANHOLE
- SL STREET LIGHT VAULT
- STREET LIGHT
- FIRE HYDRANT
- WATER METER
- GAS METER
- VALVE
- CATV PEDESTAL
- E ELEC. MANHOLE
- T TELCO MANHOLE
- S SEWER MANHOLE
- E ELECTRIC VAULT
- T TELEPHONE VAULT
- CATV POWER SUPPLY
- JOINT USE POLE
- V FIBER VAULT

"The Right Choice"
TRC
CONSTRUCTION, INC.

PROPOSED UNDERGROUND CONSTRUCTION
2223 NE CREEK PKWY TO TRIANGLE DR

CITY OF DURHAM
DURHAM COUNTY, NC

DATE: 12/29/2013
VERIFIED BY: FIELDER
DRAWN BY: R. OVERSTREET

ROUTE 2

PROPOSED UNDERGROUND CONSTRUCTION
2223 NE CREEK PKWY TO TRIANGLE DR
CITY OF DURHAM
DURHAM COUNTY, NC

DATE: 12/29/2013 | ROUTE 2
VERIFIED BY: FIELDER | PAGE – 4
DRAWN BY: R. OVERSTREET

"The Right Choice"
TRC
CONSTRUCTION, INC.

LINE TYPES IF USED

- MCNC FIBER BORE
- MCNC FIBER TRENCH
- ROAD CENTERLINE
- EDGE OF PAVEMENT
- CURB FACE
- ROAD RIGHT OF WAY
- STORM DRAIN MAINS
- TELEPHONE
- CABLE TELEVISION
- ELECTRICAL SYSTEM
- WATER CONDUITS

BORE
TRENCH
CL
EOP
CURB
ROW
SD
TEL
CTV
ELEC
W

SYMBOLS IF USED

- CONCRETE
- SD STORM DRAIN MANHOLE
- SL STREET LIGHT VAULT
- STREET LIGHT
- FIRE HYDRANT
- WATER METER
- GAS METER
- VALVE
- CATV PEDESTAL
- ELEC. MANHOLE
- TELCO MANHOLE
- SEWER MANHOLE
- ELECTRIC VAULT
- TELEPHONE VAULT
- CATV POWER SUPPLY
- JOINT USE POLE
- FIBER VAULT

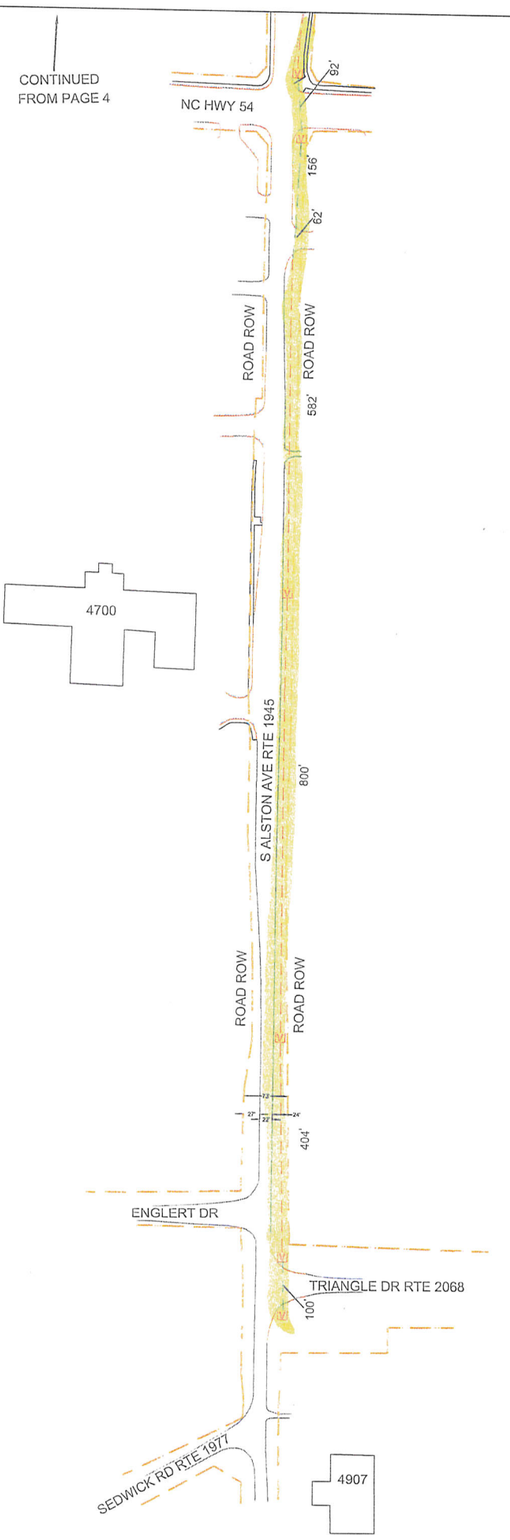

LINE TYPES IF USED

- MCNC FIBER BORE — BORE
- MCNC FIBER TRENCH — TRENCH
- ROAD CENTERLINE — CL
- EDGE OF PAVEMENT — EOP
- CURB FACE — CURB
- ROAD RIGHT OF WAY — ROW
- STORM DRAIN MAINS — SD
- TELEPHONE — TEL
- CABLE TELEVISION — CTV
- ELECTRICAL SYSTEM — ELEC
- WATER CONDUITS — W

SYMBOLS IF USED

- CONCRETE
- SD STORM DRAIN MANHOLE
- SL STREET LIGHT VAULT
- STREET LIGHT
- FIRE HYDRANT
- WATER METER
- GAS METER
- VALVE
- CATV PEDESTAL
- E ELEC. MANHOLE
- T TELCO MANHOLE
- S SEWER MANHOLE
- E ELECTRIC VAULT
- T TELEPHONE VAULT
- CATV POWER SUPPLY
- JOINT USE POLE
- V FIBER VAULT

"The Right Choice"
TRC CONSTRUCTION, INC.

PROPOSED UNDERGROUND CONSTRUCTION
2223 NE CREEK PKWY TO TRIANGLE DR

CITY OF DURHAM
DURHAM COUNTY, NC

DATE: 12/29/2013	ROUTE 2
VERIFIED BY: FIELDER	
DRAWN BY: R. OVERSTREET	PAGE – 5

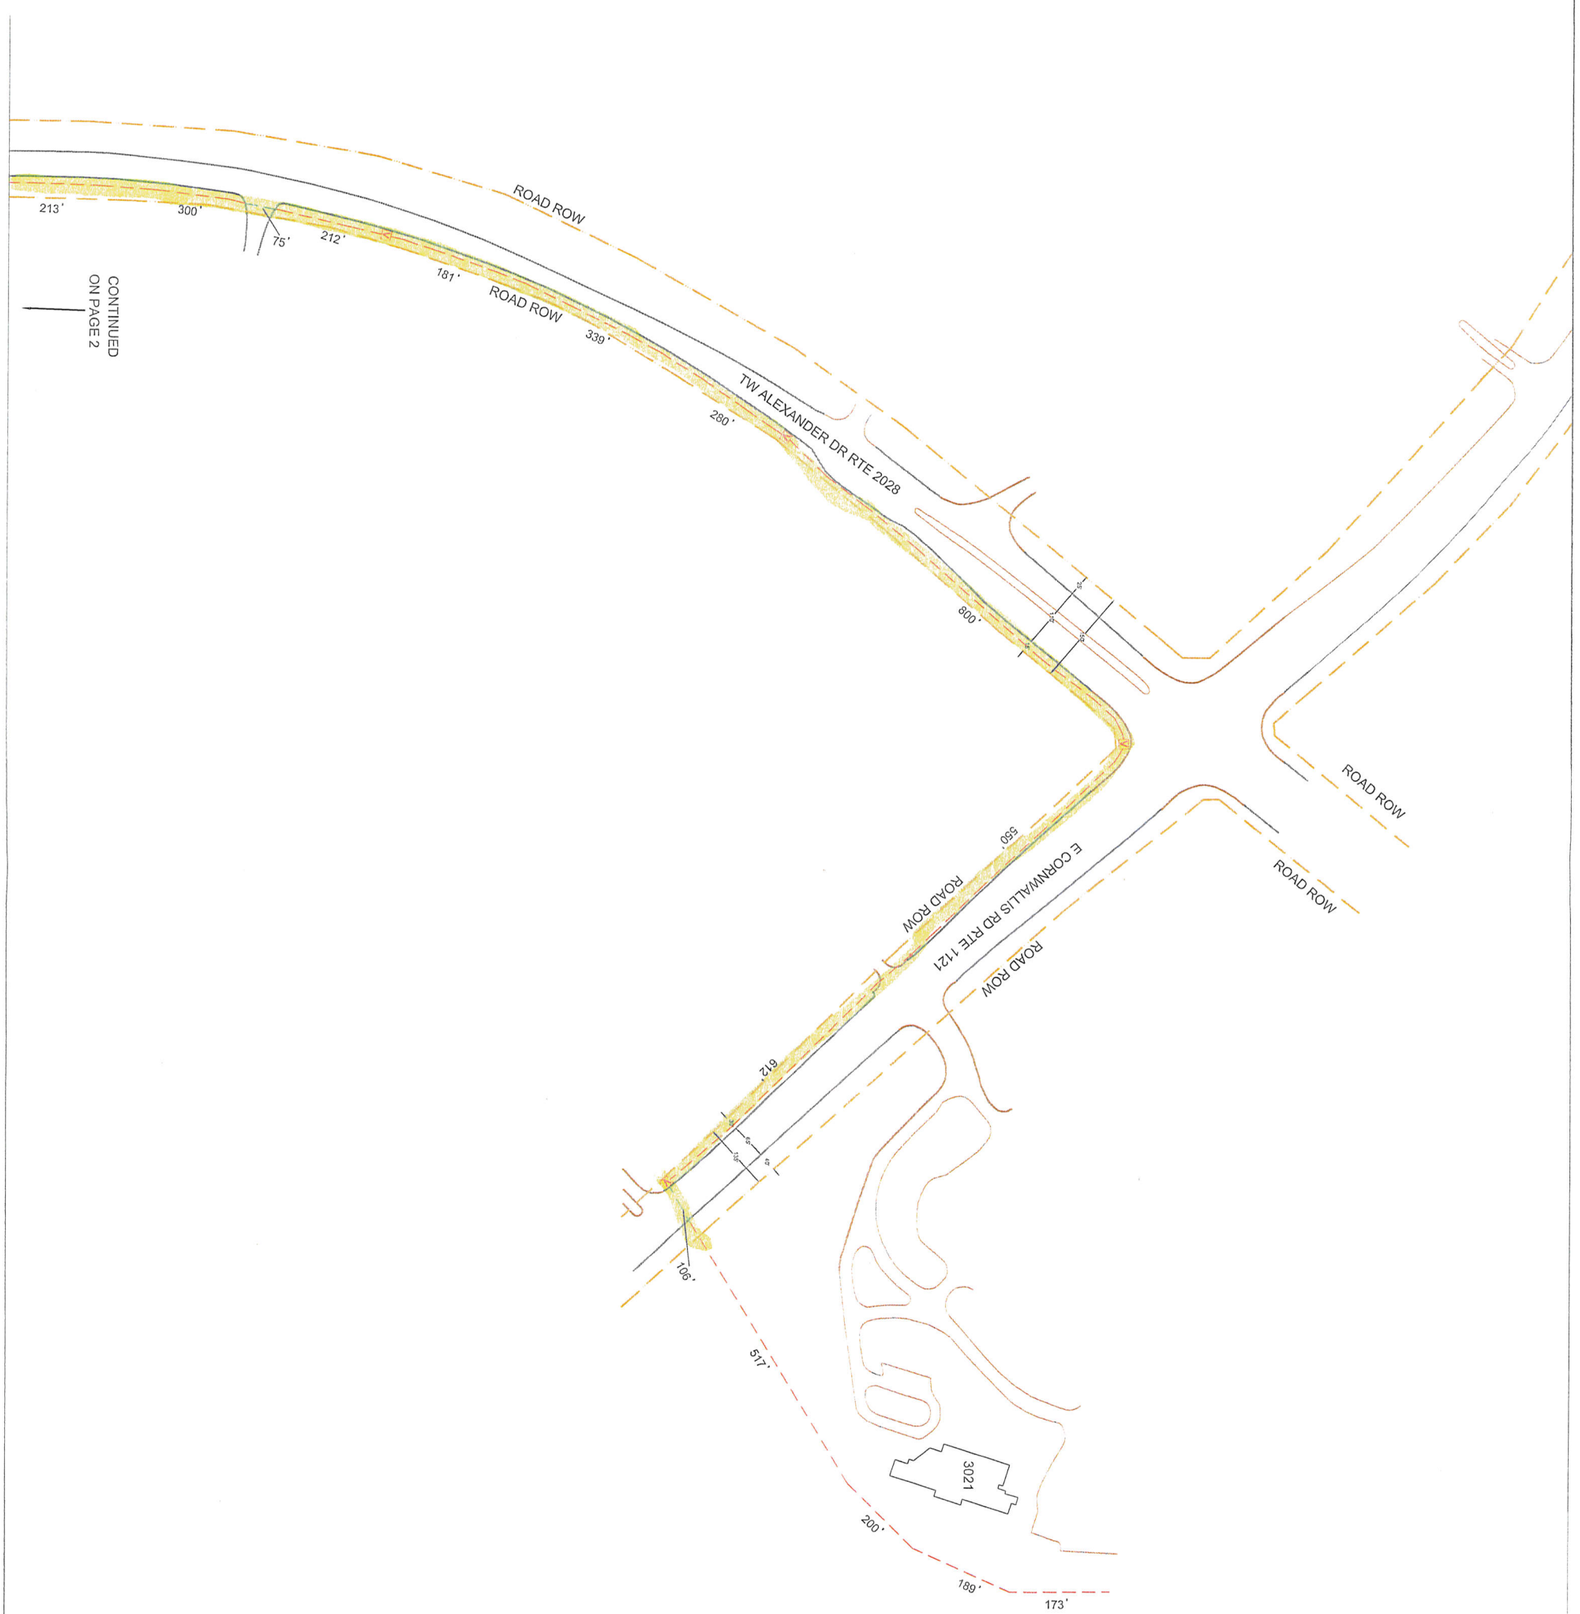

LINE TYPES IF USED

MCNC FIBER BORE	BORE
MCNC FIBER TRENCH	TRENCH
ROAD CENTERLINE	CL
EDGE OF PAVEMENT	EOP
CURB FACE	CURB
ROAD RIGHT OF WAY	ROW
STORM DRAIN MAINS	SD
TELEPHONE	TEL
CABLE TELEVISION	CTV
ELECTRICAL SYSTEM	ELEC
WATER CONDUITS	W

SYMBOLS IF USED

- CONCRETE
- SD STORM DRAIN MANHOLE
- SL STREET LIGHT VAULT
- STREET LIGHT
- FIRE HYDRANT
- WATER METER
- GAS METER
- VALVE
- CATV PEDESTAL
- E ELEC. MANHOLE
- T TELCO MANHOLE
- S SEWER MANHOLE
- ELECTRIC VAULT
- T TELEPHONE VAULT
- CATV POWER SUPPLY
- JOINT USE POLE
- V FIBER VAULT

"The Right Choice"

TRC CONSTRUCTION, INC.

PROPOSED UNDERGROUND CONSTRUCTION

3021 E CORNWALLIS RD TO NC HWY 54

CITY OF DURHAM
DURHAM COUNTY, NC

DATE: 12/29/2013	ROUTE 3
VERIFIED BY: FIELDER	
DRAWN BY: R. OVERSTREET	PAGE – 1

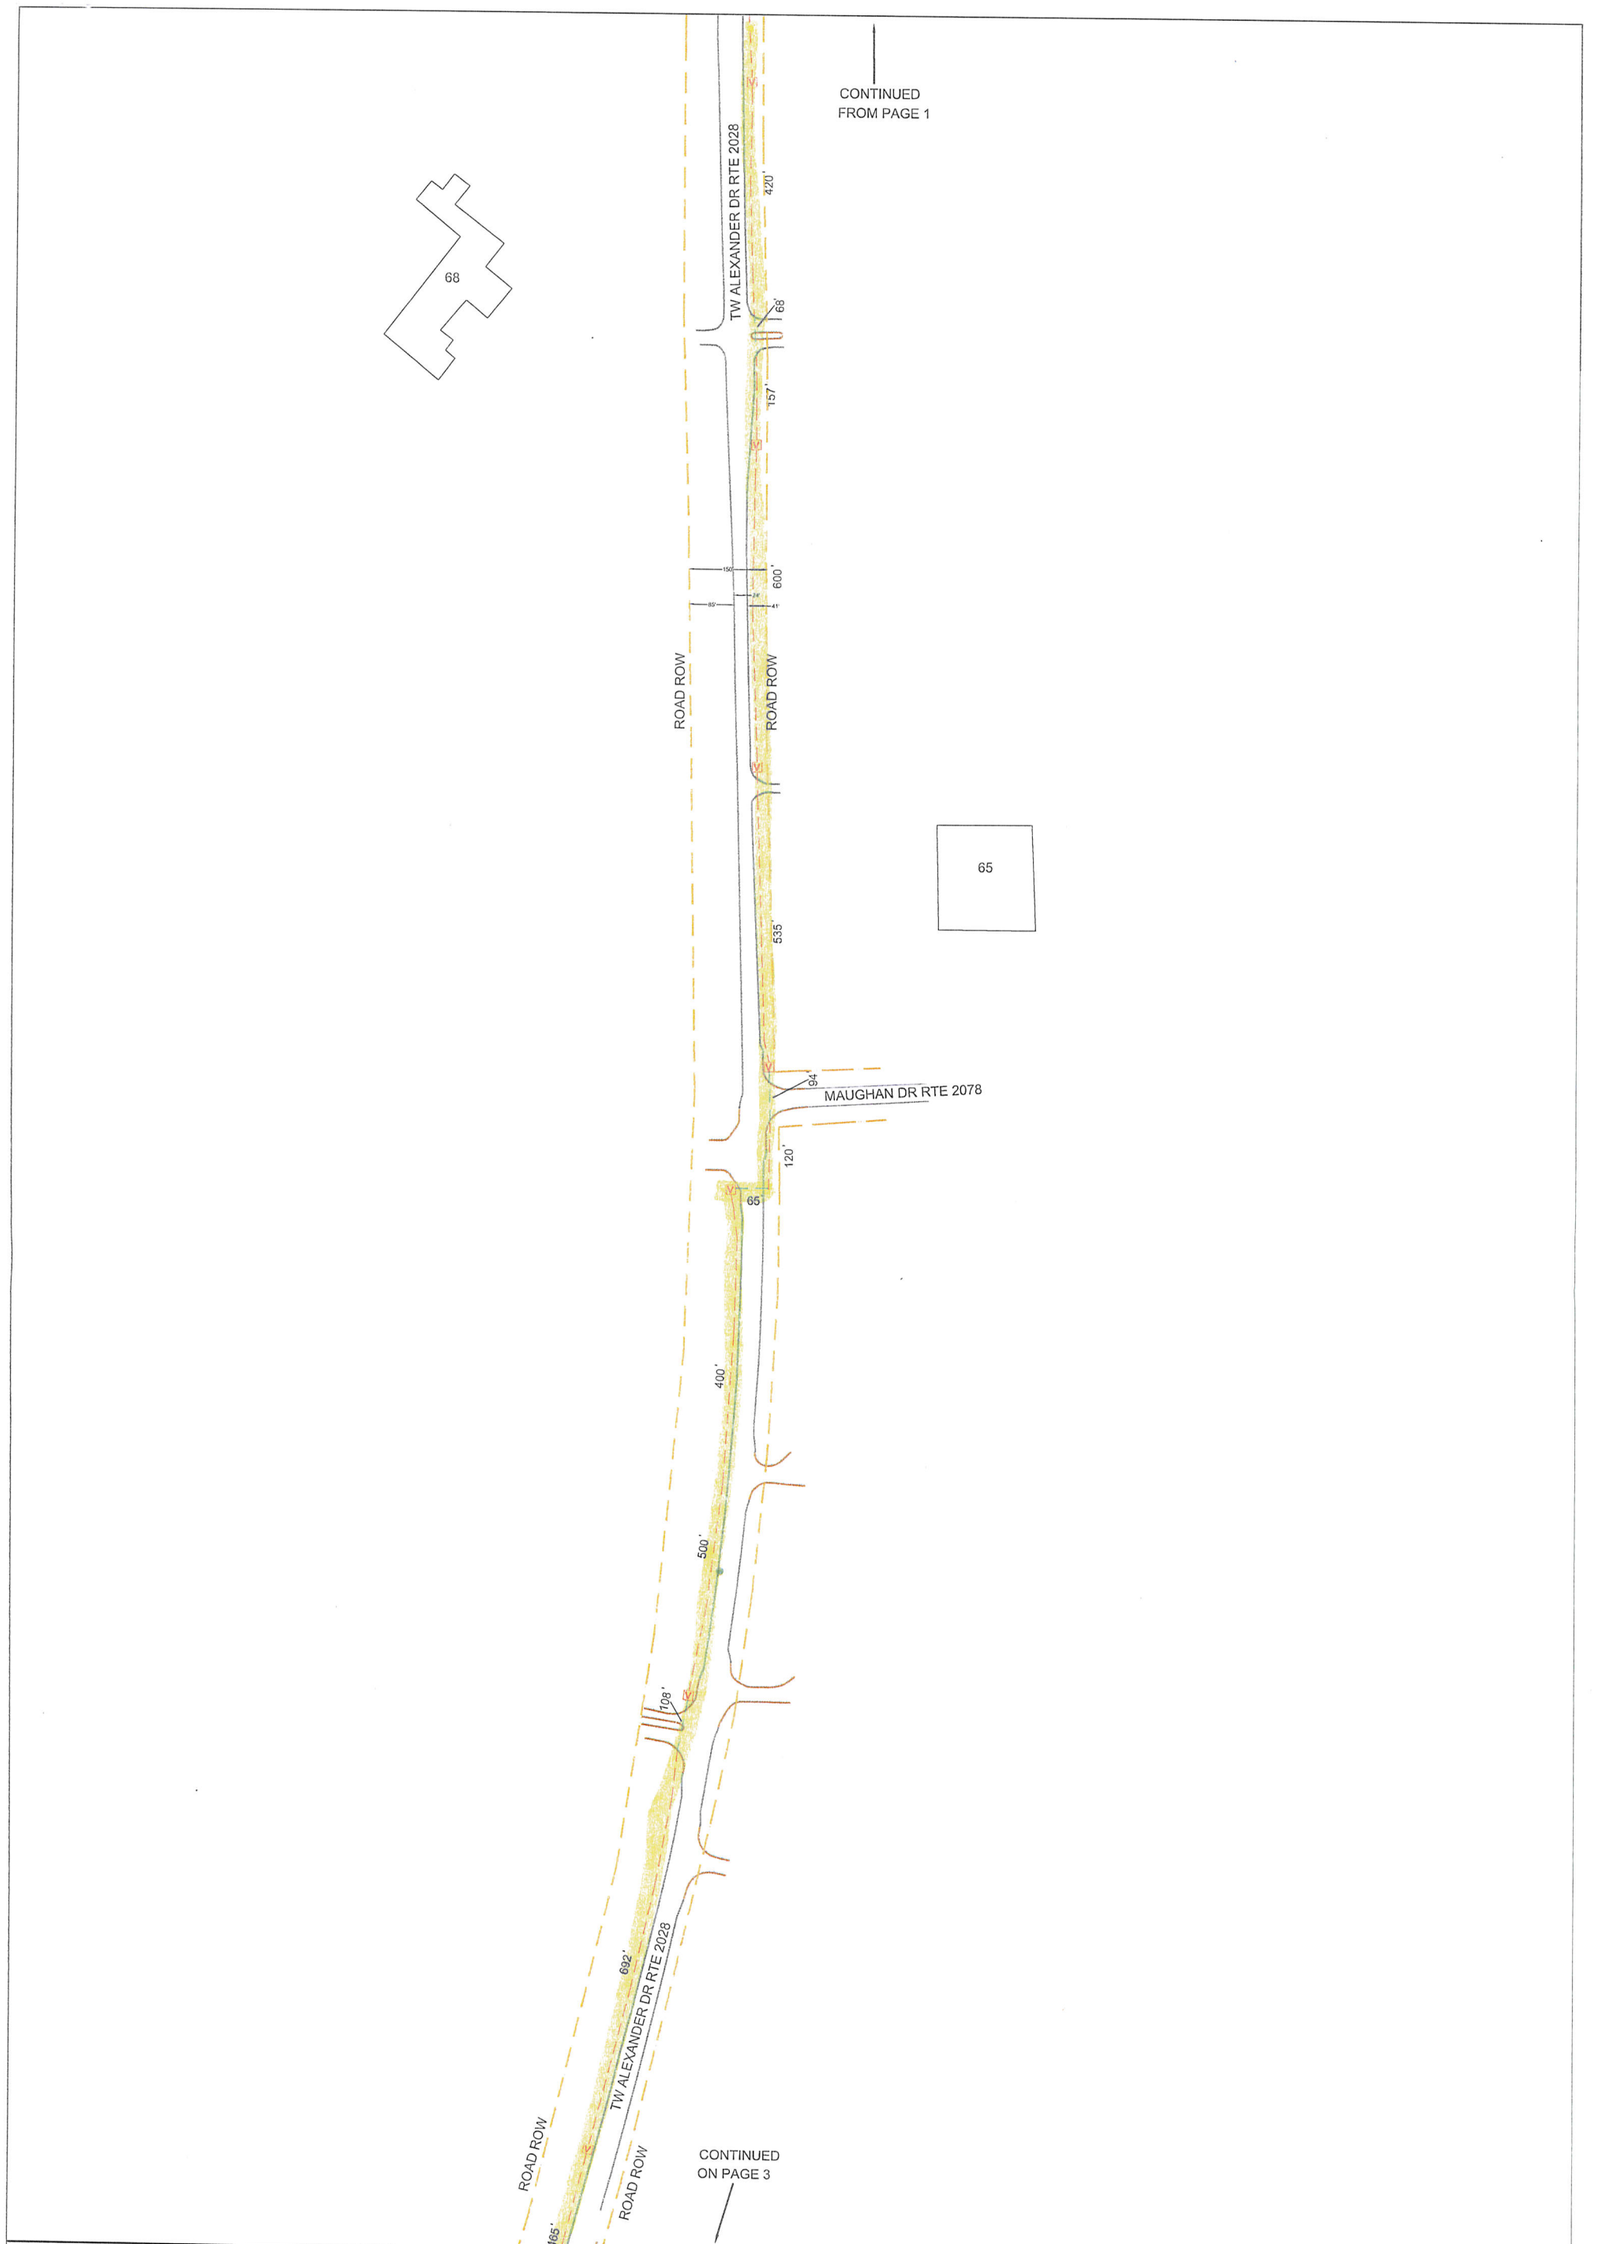

LINE TYPES IF USED

MCNC FIBER BORE	BORE
MCNC FIBER TRENCH	TRENCH
ROAD CENTERLINE	CL
EDGE OF PAVEMENT	EOP
CURB FACE	CURB
ROAD RIGHT OF WAY	ROW
STORM DRAIN MAINS	SD
TELEPHONE	TEL
CABLE TELEVISION	CTV
ELECTRICAL SYSTEM	ELEC
WATER CONDUITS	W

SYMBOLS IF USED

- CONCRETE
- SD STORM DRAIN MANHOLE
- SL STREET LIGHT VAULT
- STREET LIGHT
- FIRE HYDRANT
- WATER METER
- GAS METER
- VALVE
- CATV PEDESTAL
- ELEC. MANHOLE
- TELCO MANHOLE
- SEWER MANHOLE
- ELECTRIC VAULT
- TELEPHONE VAULT
- CATV POWER SUPPLY
- JOINT USE POLE
- FIBER VAULT

"The Right Choice"

TRC CONSTRUCTION, INC.

PROPOSED UNDERGROUND CONSTRUCTION

3021 E CORNWALLIS RD TO NC HWY 54

CITY OF DURHAM
DURHAM COUNTY, NC

DATE: 12/29/2013	ROUTE 3
VERIFIED BY: FIELDER	
DRAWN BY: R. OVERSTREET	PAGE – 2

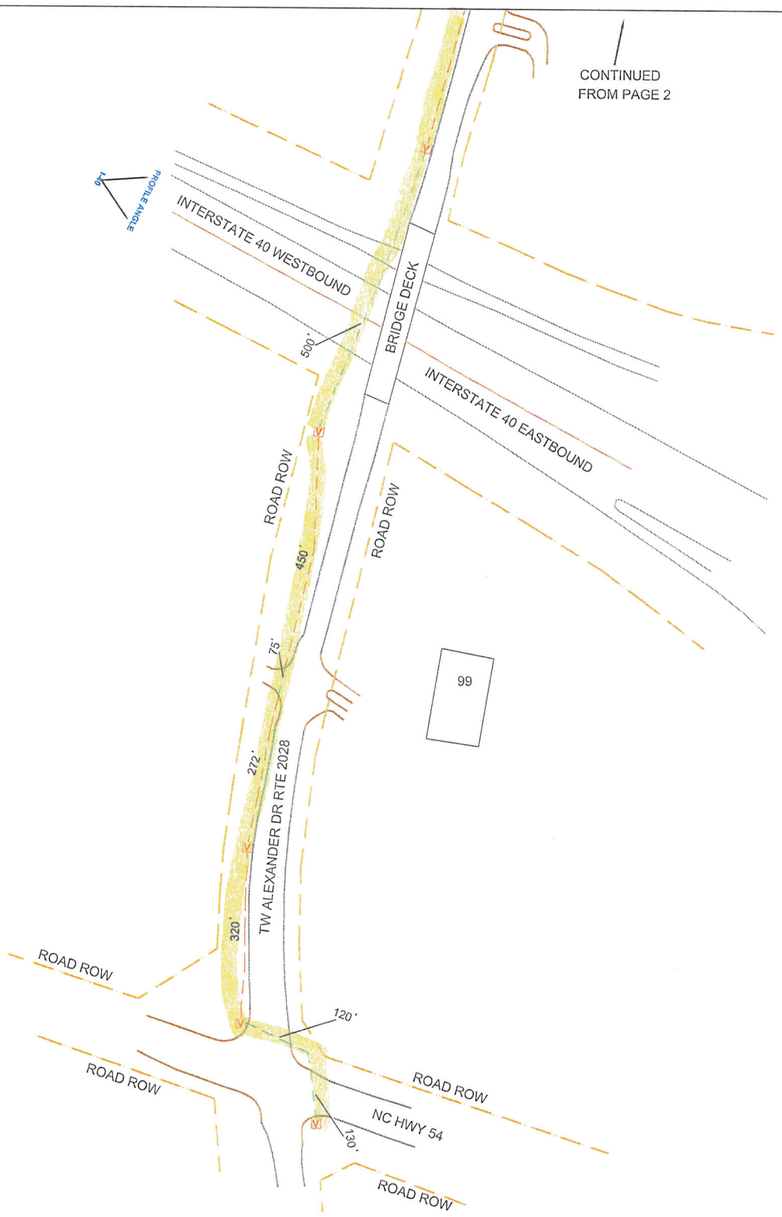

LINE TYPES IF USED

MCNC FIBER BORE	BORE
MCNC FIBER TRENCH	TRENCH
ROAD CENTERLINE	CL
EDGE OF PAVEMENT	EOP
CURB FACE	CURB
ROAD RIGHT OF WAY	ROW
STORM DRAIN MAINS	SD
TELEPHONE	TEL
CABLE TELEVISION	CTV
ELECTRICAL SYSTEM	ELEC
WATER CONDUITS	W

SYMBOLS IF USED

- CONCRETE
- SD STORM DRAIN MANHOLE
- SL STREET LIGHT VAULT
- STREET LIGHT
- FIRE HYDRANT
- WATER METER
- GAS METER
- VALVE
- CATV PEDESTAL
- E ELEC. MANHOLE
- T TELCO MANHOLE
- S SEWER MANHOLE
- ELECTRIC VAULT
- TELEPHONE VAULT
- CATV POWER SUPPLY
- JOINT USE POLE
- V FIBER VAULT

"The Right Choice"
TRC CONSTRUCTION, INC.

PROPOSED UNDERGROUND CONSTRUCTION
3021 E CORNWALLIS RD TO NC HWY 54

CITY OF DURHAM
DURHAM COUNTY, NC

DATE: 12/29/2013	ROUTE 3
VERIFIED BY: FIELDER	
DRAWN BY: R. OVERSTREET	PAGE – 3