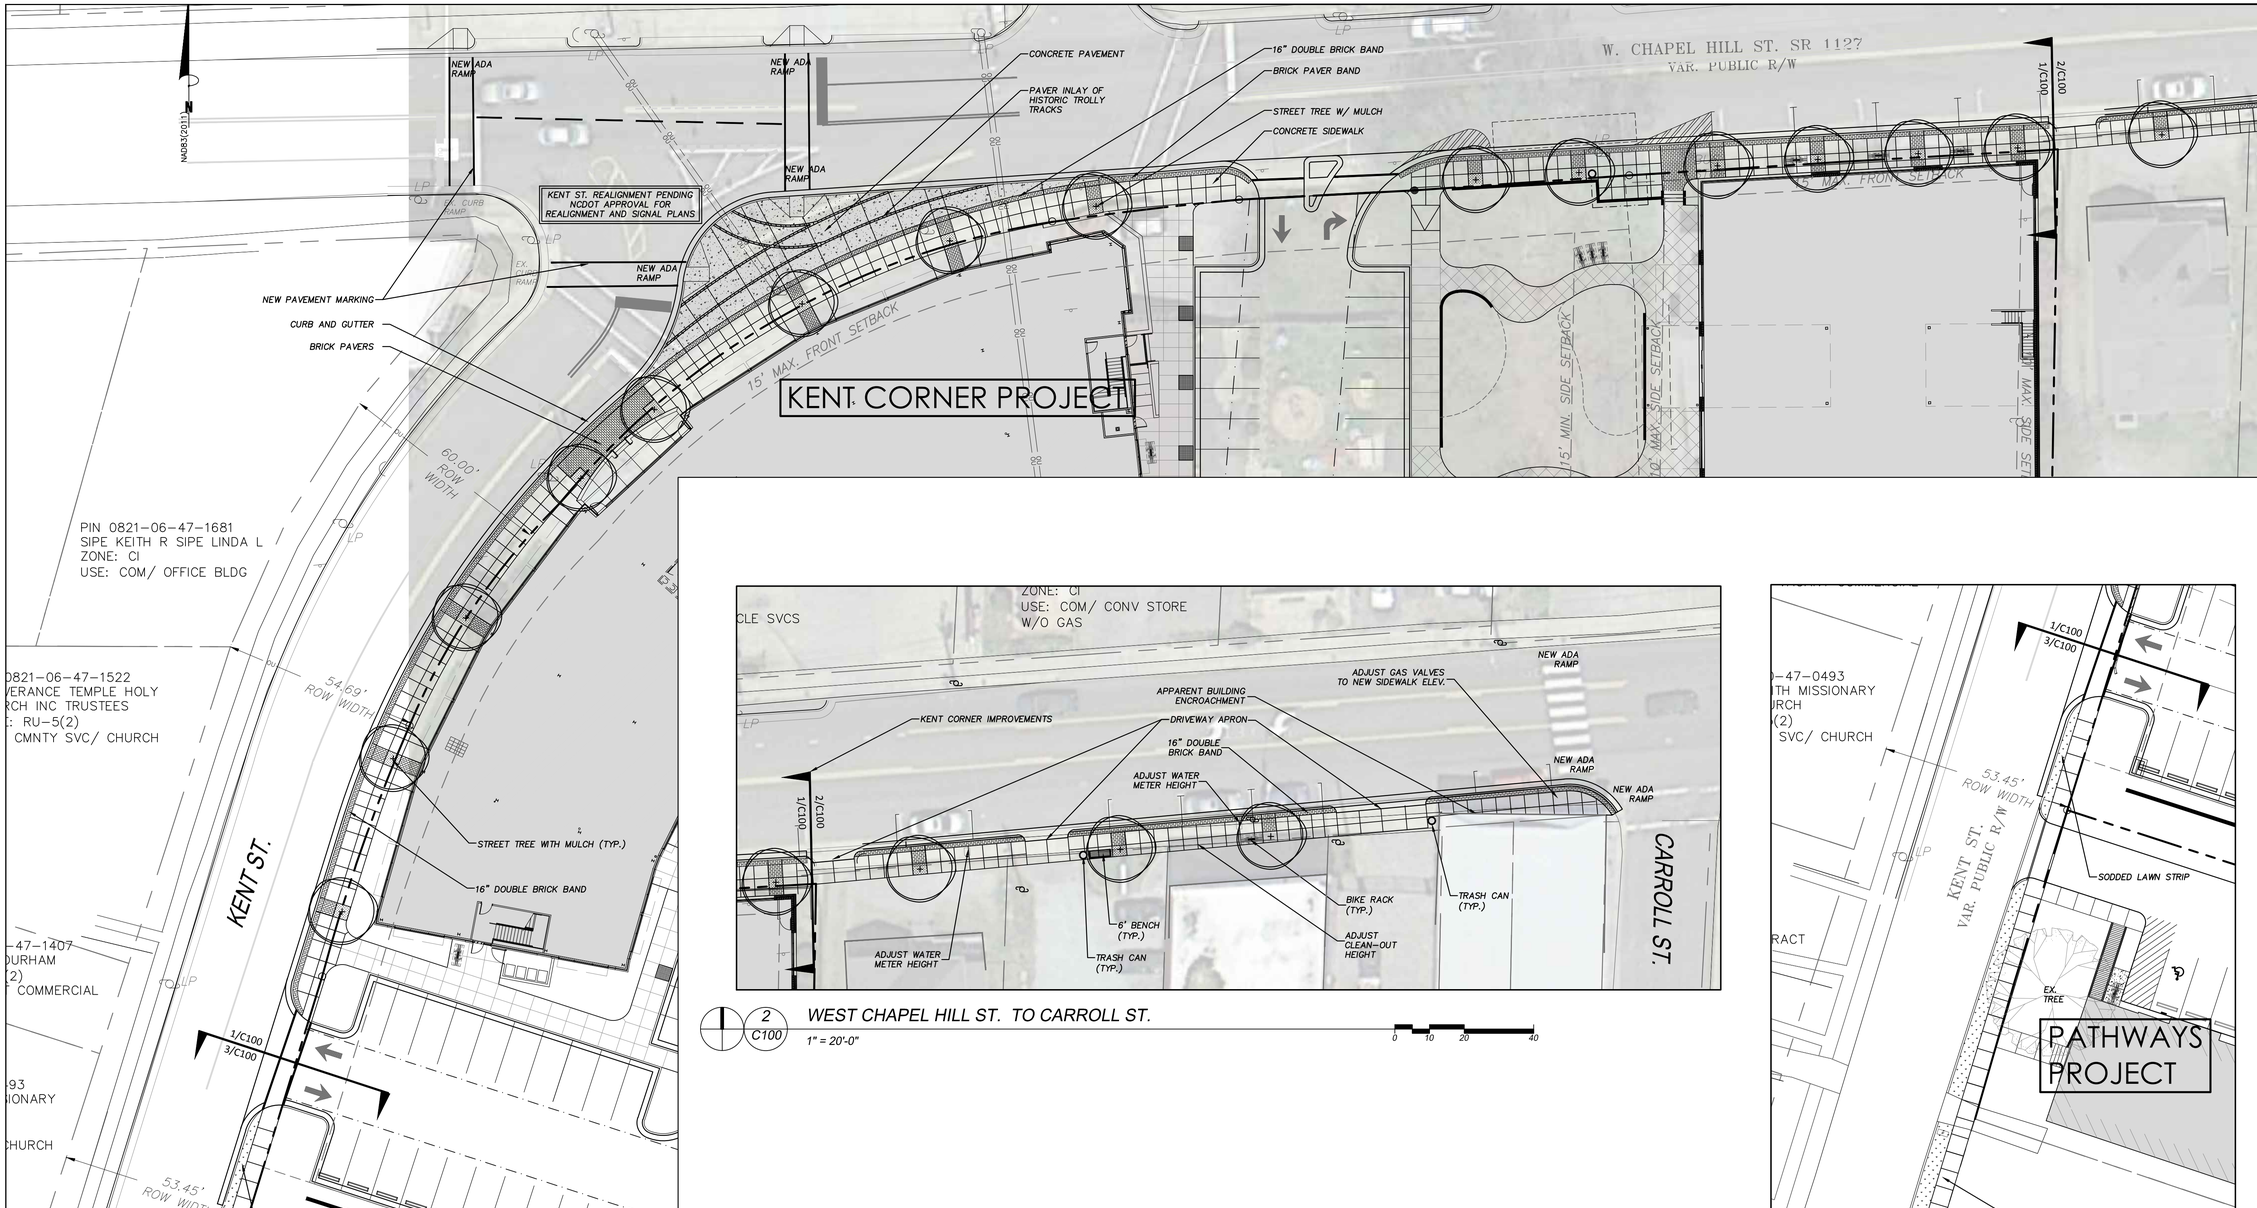

1 C100 KENT CORNER PROJECT FRONTAGE

1" = 20'-0"

2 C100 WEST CHAPEL HILL ST. TO CARROLL ST.

1" = 20'-0"

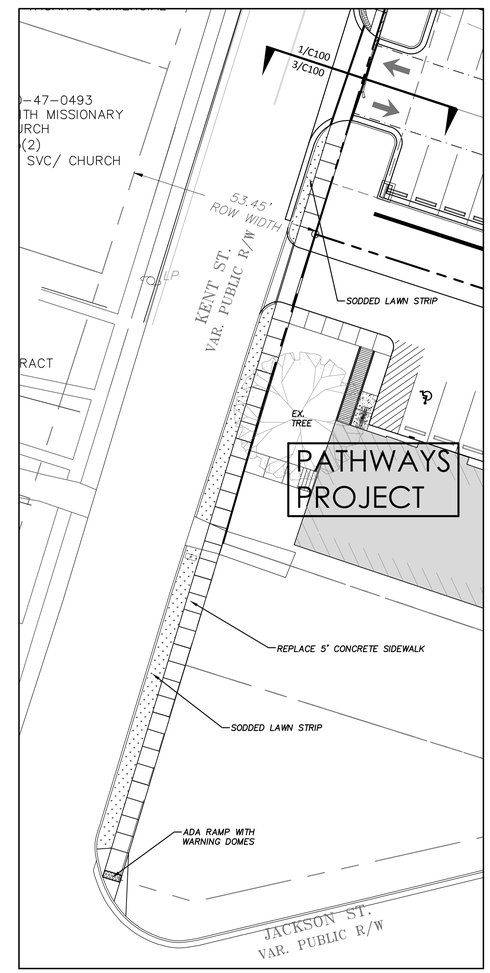

3 C100 KENT ST. TO JACKSON ST.

1" = 20'-0"

ENGINEERING · PLANNING · LANDSCAPE ARCHITECTURE
NC BOARD OF EXAMINERS FOR ENGINEERS & SURVEYORS LICENSE NO. C-1209

Coulter Jewell Thames P.A.

111 West Main Street
Durham, N.C. 27701
p 919.682.0368
f 919.688.5646
www.cjtpa.com

Project:

WEST CHAPEL HILL STREET

STREETSCAPE IMPROVEMENTS

West Chapel Hill Street
Durham, NC 27701

Durham County
North Carolina

PRELIMINARY-DO NOT USE FOR CONSTRUCTION

Job Number: 1250

Drawn	JSA
Checked	JSA, DAJ
Date	12-11-13
Revisions	04-08-2014
	04-15-2014

Site Plan Submittal

Sheet Title:

STREETSCAPE PLAN

Sheet Number

C100