Attachment C

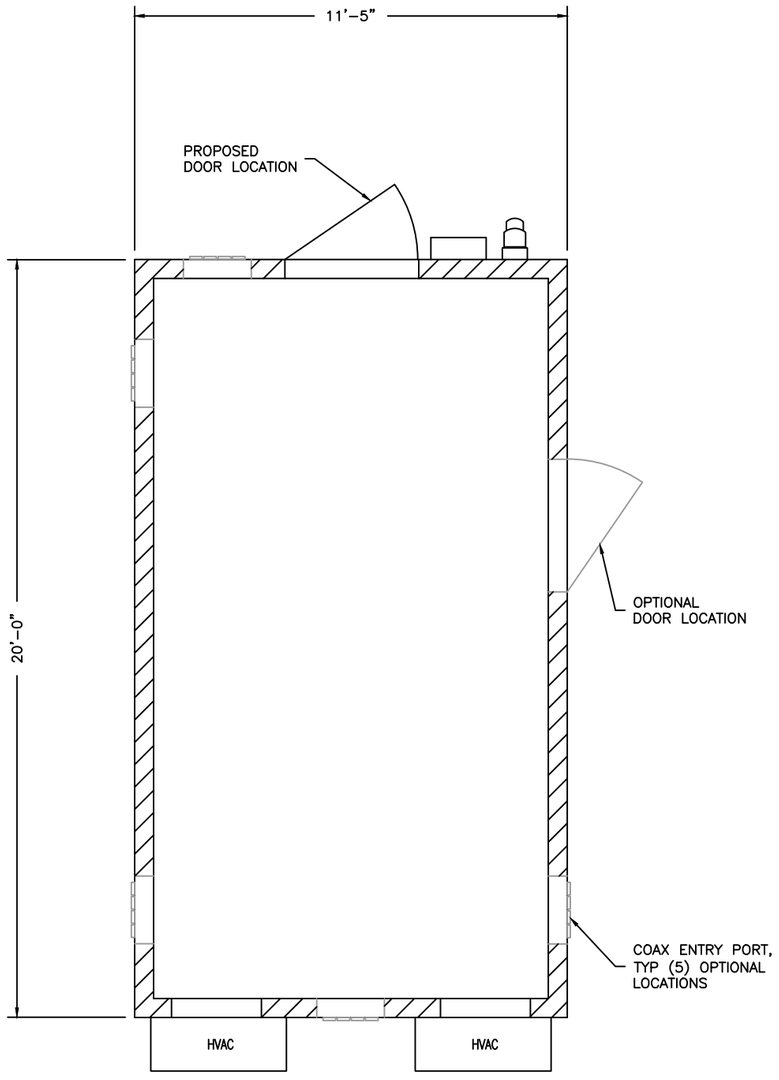

NOTE:
SEE SHEET C-4 FOR SHELTER ELEVATIONS

2 EQUIPMENT SHELTER PLAN
SCALE: 1/4" = 1'-0"

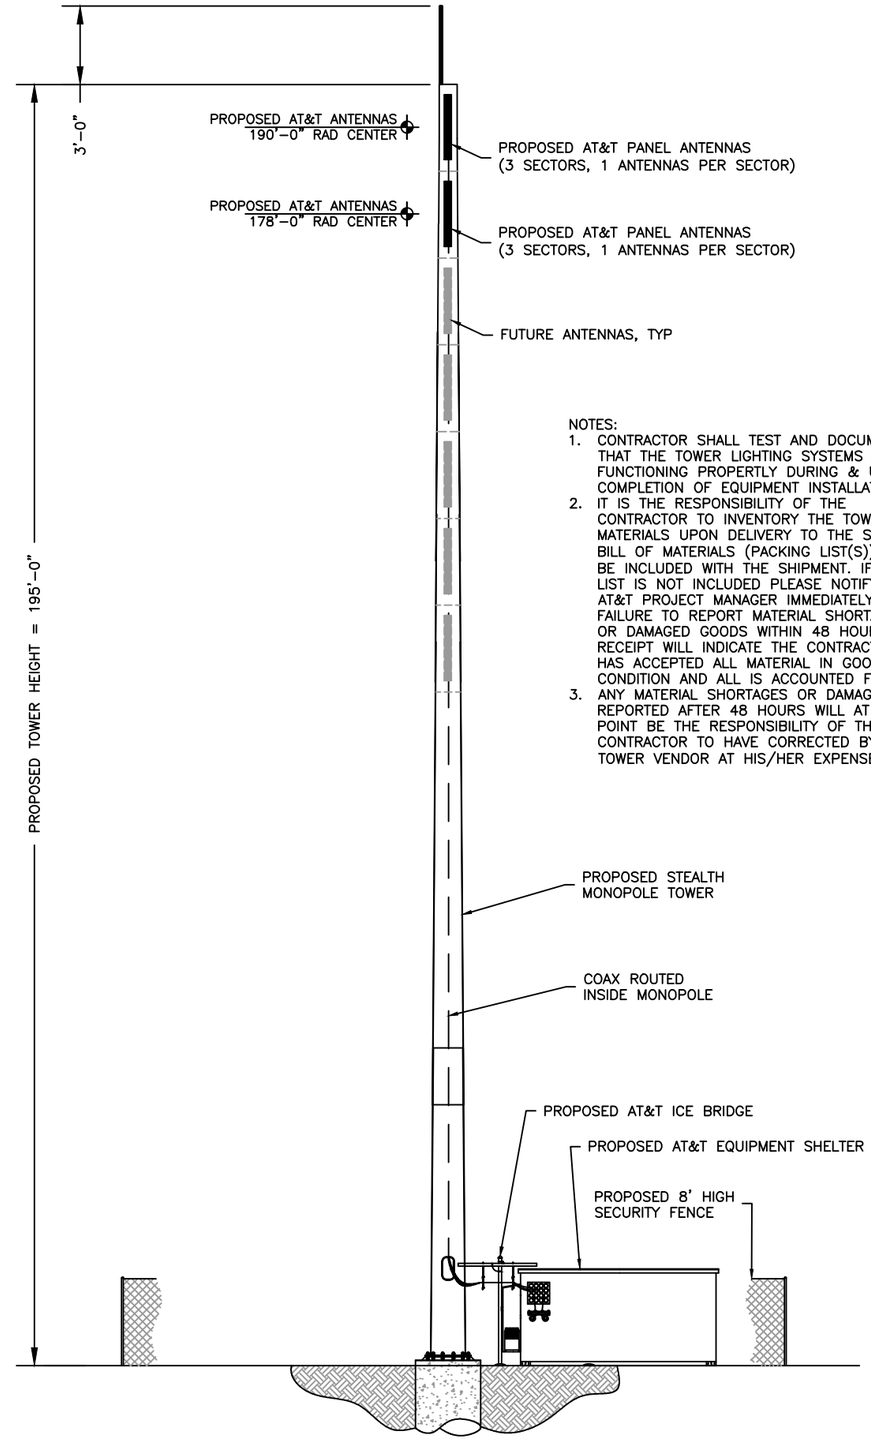

NOTES:
1. CONTRACTOR SHALL TEST AND DOCUMENT THAT THE TOWER LIGHTING SYSTEMS ARE FUNCTIONING PROPERTLY DURING & UPON COMPLETION OF EQUIPMENT INSTALLATION
2. IT IS THE RESPONSIBILITY OF THE CONTRACTOR TO INVENTORY THE TOWER MATERIALS UPON DELIVERY TO THE SITE. A BILL OF MATERIALS (PACKING LIST(S)) WILL BE INCLUDED WITH THE SHIPMENT. IF THIS LIST IS NOT INCLUDED PLEASE NOTIFY THE AT&T PROJECT MANAGER IMMEDIATELY. FAILURE TO REPORT MATERIAL SHORTAGES OR DAMAGED GOODS WITHIN 48 HOURS OF RECEIPT WILL INDICATE THE CONTRACTOR HAS ACCEPTED ALL MATERIAL IN GOOD CONDITION AND ALL IS ACCOUNTED FOR.
3. ANY MATERIAL SHORTAGES OR DAMAGES REPORTED AFTER 48 HOURS WILL AT THAT POINT BE THE RESPONSIBILITY OF THE CONTRACTOR TO HAVE CORRECTED BY THE TOWER VENDOR AT HIS/HER EXPENSE

1 TOWER ELEVATION
SCALE: 1/16"=1'-0"

DURHAM TOWER

at&t

SSOE

SSOE, Inc.
2520 Meridian Pkwy
Suite 450
Durham, NC 27713
T 919-361-9606
Project #010-01533-00

THE INFORMATION CONTAINED IN THIS SET OF DOCUMENTS IS PROPRIETARY BY NATURE. ANY USE OR DISCLOSURE OTHER THAN THAT WHICH RELATES TO THE CLIENT IS STRICTLY PROHIBITED.

PRELIMINARY
DO NOT USE FOR CONSTRUCTION

AT&T SITE NUMBER: 368-737
SITE NAME: PETTIGREW STREET
SITE NUMBER: 27705-01
SITE ADDRESS: 2106 E PETTIGREW STREET DURHAM, NORTH CAROLINA
DESIGN TYPE: RAW LAND

A&E PROJECT #:	014-00441-01
DRAWN BY:	DB
CHECKED BY:	FW

REVISIONS

NO.	DATE	DESCRIPTION
C	03/07/14	ADDED LANDSCAPE PLAN
B	02/05/14	REVISED PER COMMENTS
A	01/23/14	PRELIMINARY DRAWINGS

SHEET TITLE: TOWER ELEVATION AND SHELTER PLAN

DRAWING NO. C-3
REVISION: C