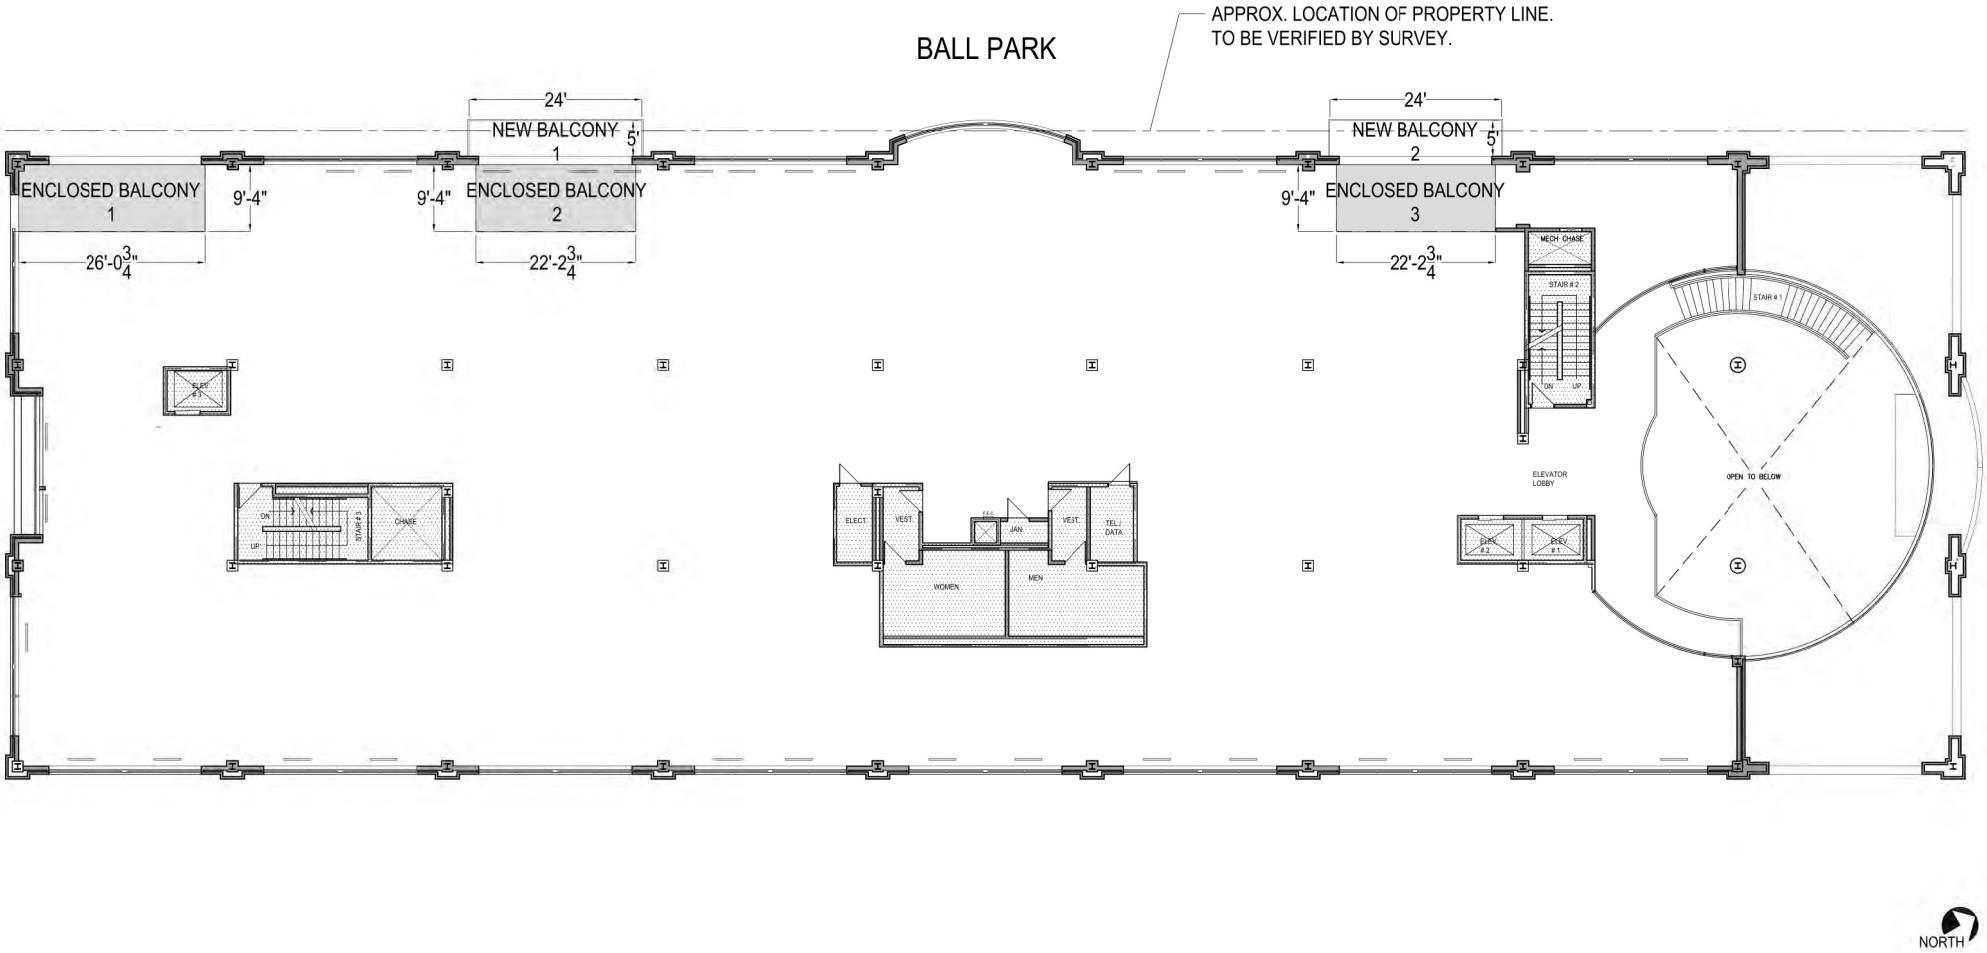

NORTH

Second Floor Plan

ALLIANCE ARCHITECTURE

Diamond View 1
512 S. Mangum St., Durham, NC 27701

Scale : NTS
Date: 10/23/2014