PROJECT REFERENCE NO.	SHEET NO.
SS-4905BI	4

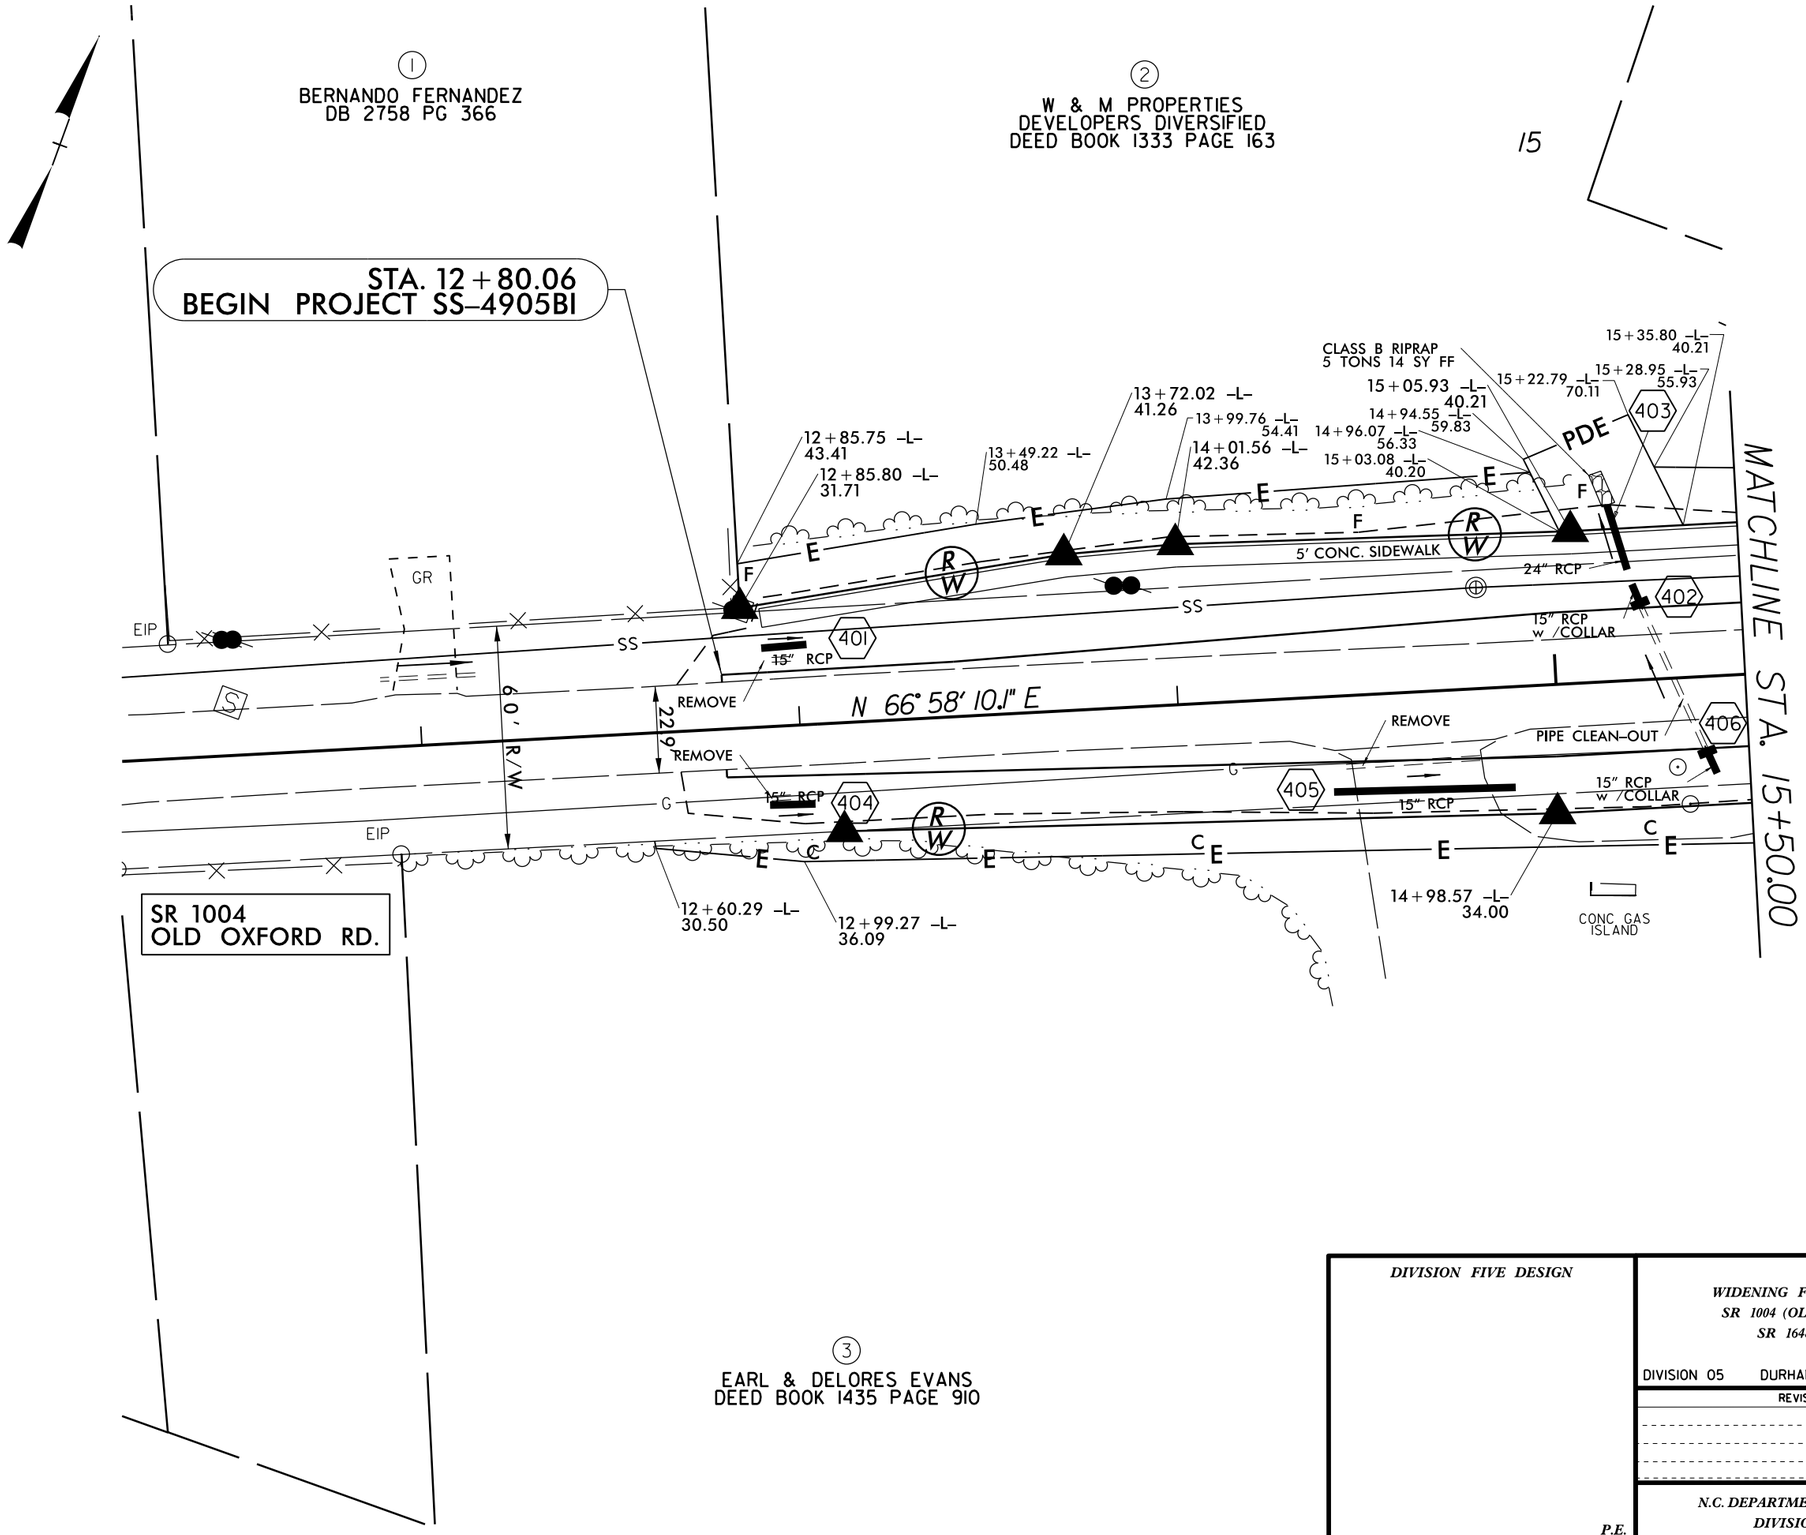

DIVISION FIVE DESIGN

P.E.

SIGNATURE

WIDENING FOR TURN LANES ON
SR 1004 (OLD OXFORD RD.) AT
SR 1648 (DANUBE LN.)

DIVISION 05 DURHAM COUNTY DURHAM

REVISIONS	INIT.	DATE

N.C. DEPARTMENT of TRANSPORTATION
DIVISION of HIGHWAYS
DIVISION FIVE DESIGN UNIT

DIVISION OF HIGHWAYS · DIVISION FIVE · STATE OF NORTH CAROLINA · DEPARTMENT OF TRANSPORTATION · DESIGN UNIT

SCALE: 1":40' DATE: 07/2014
PREPARED BY: SUNIL PATEL
REVIEWED BY: BEN UPSHAW
REVIEWED BY:

PROJECT REFERENCE NO.	SHEET NO.
SS-4905BI	5

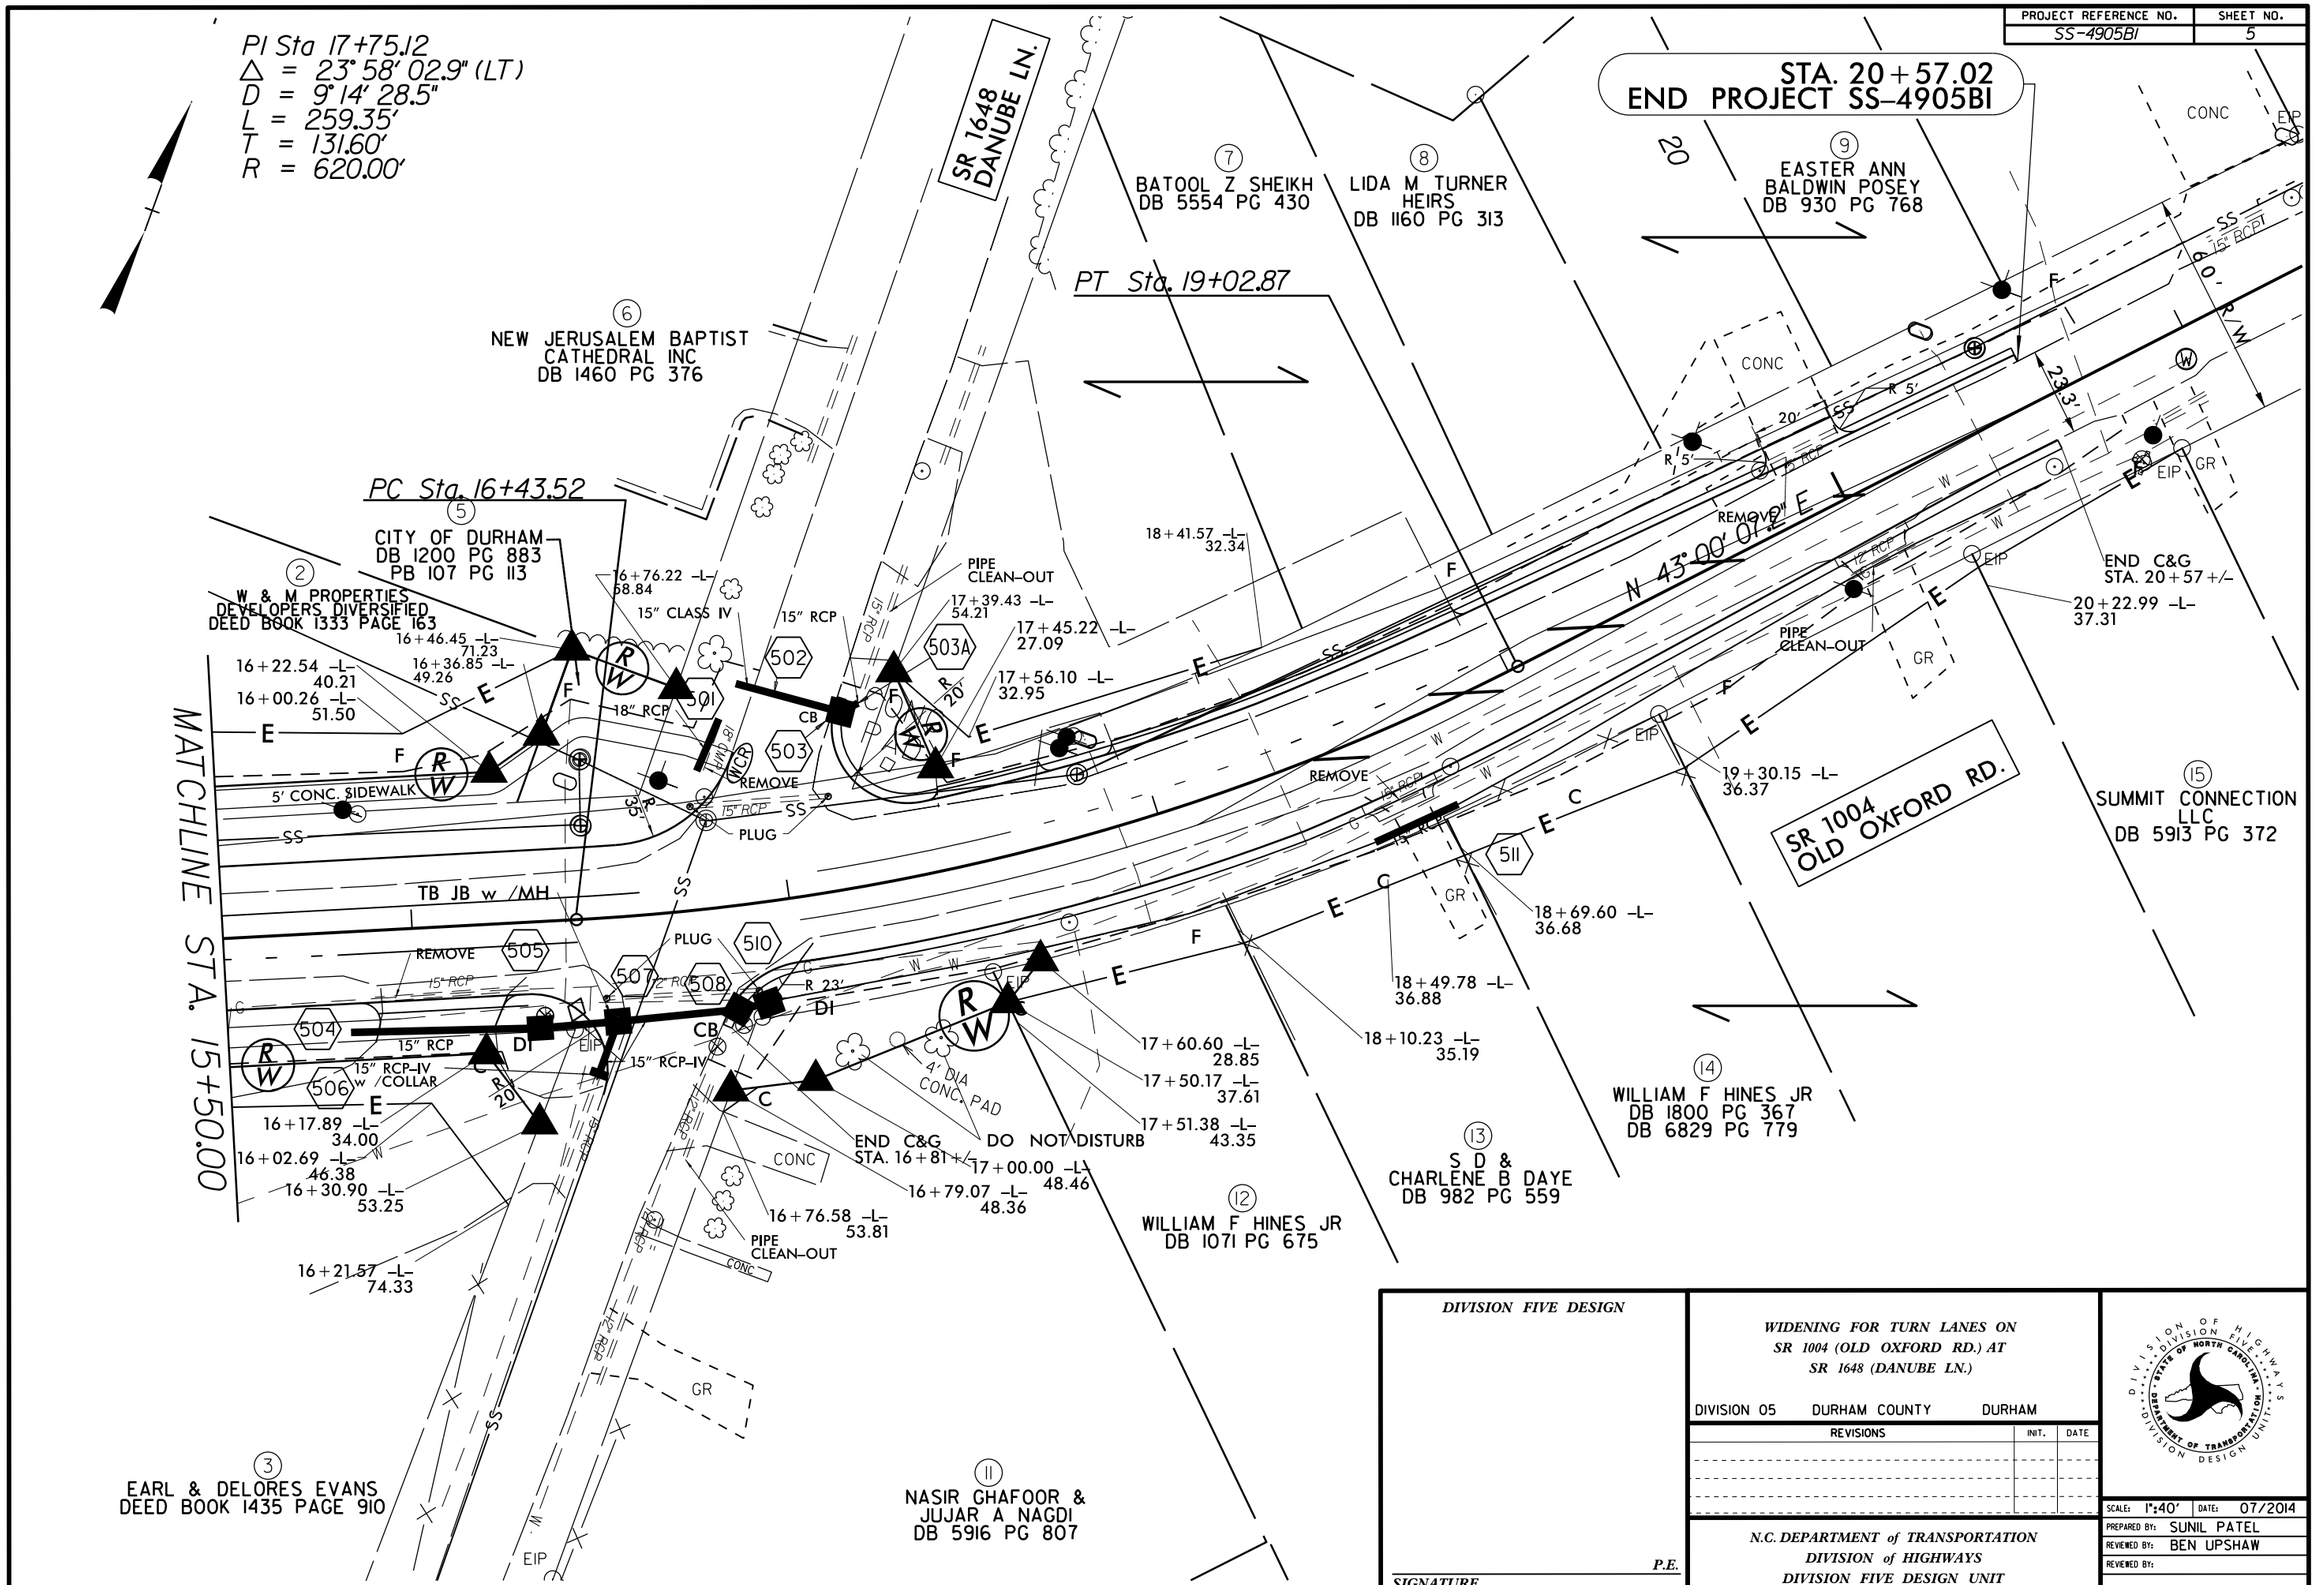

DIVISION FIVE DESIGN

SIGNATURE P.E.

WIDENING FOR TURN LANES ON SR 1004 (OLD OXFORD RD.) AT SR 1648 (DANUBE LN.)

DIVISION 05 DURHAM COUNTY DURHAM

REVISIONS	INIT.	DATE

N.C. DEPARTMENT of TRANSPORTATION
DIVISION of HIGHWAYS
DIVISION FIVE DESIGN UNIT

SCALE: 1":40'	DATE: 07/2014
PREPARED BY: SUNIL PATEL	
REVIEWED BY: BEN UPSHAW	
REVIEWED BY:	