FARRINGTON ROAD RAIL OPERATIONS MAINTENANCE FACILITY SITE

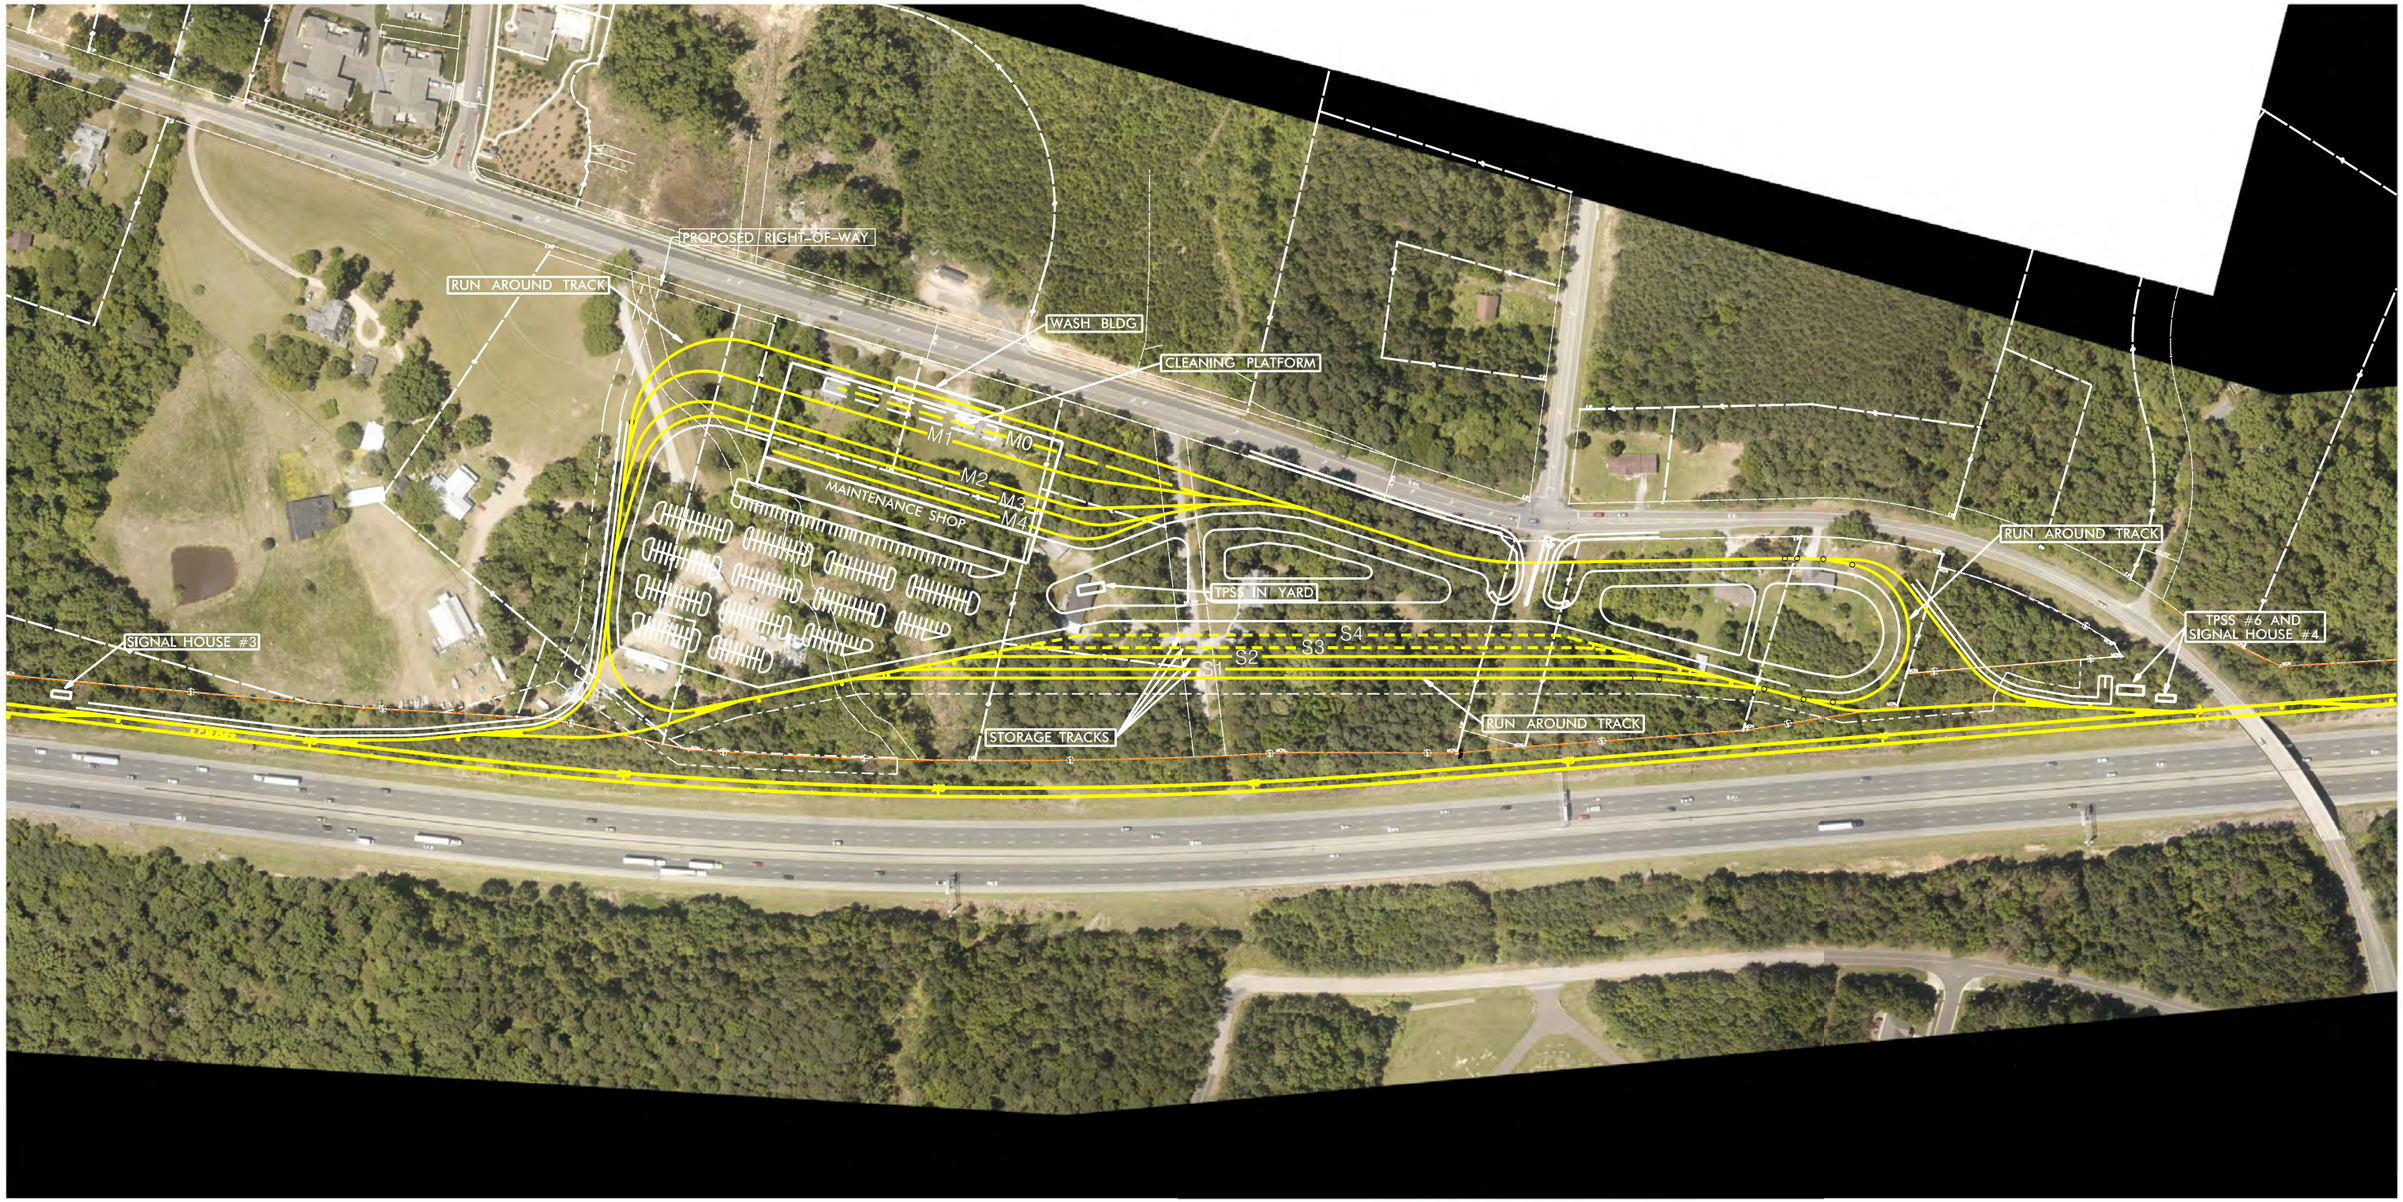

GRAPHIC SCALES

120 0 120 240

PLAN

CONCEPT PLANS ONLY
DO NOT USE FOR CONSTRUCTION

INCOMPLETE PLANS
DO NOT USE FOR R/W ACQUISITION

LEGEND

AT-GRADE

ELEVATED

STATION

OurTransit FUTURE

Prepared in the Office of

URS

URS Corporation – North Carolina
1600 Perimeter Park Drive, Suite 400
Morrisville, North Carolina 27560
Phone (919)461-1100 Fax (919)461-1415
NC Lic.# C-2243

CH ENGINEERING

3220 GLEN ROYAL RD. RALEIGH, NC 27617
TELE 919.788.0224 FAX 919.788.0232
NC LICENSE #P-0189

PROPOSED LRT MAINTENANCE FACILITY

DURHAM – ORANGE CORRIDOR

FARRINGTON RD
RAIL OPERATIONS MAINTENANCE FACILITY SITE

DWG: LRT ROMF

SHEET: DO – 03

11/7/2014