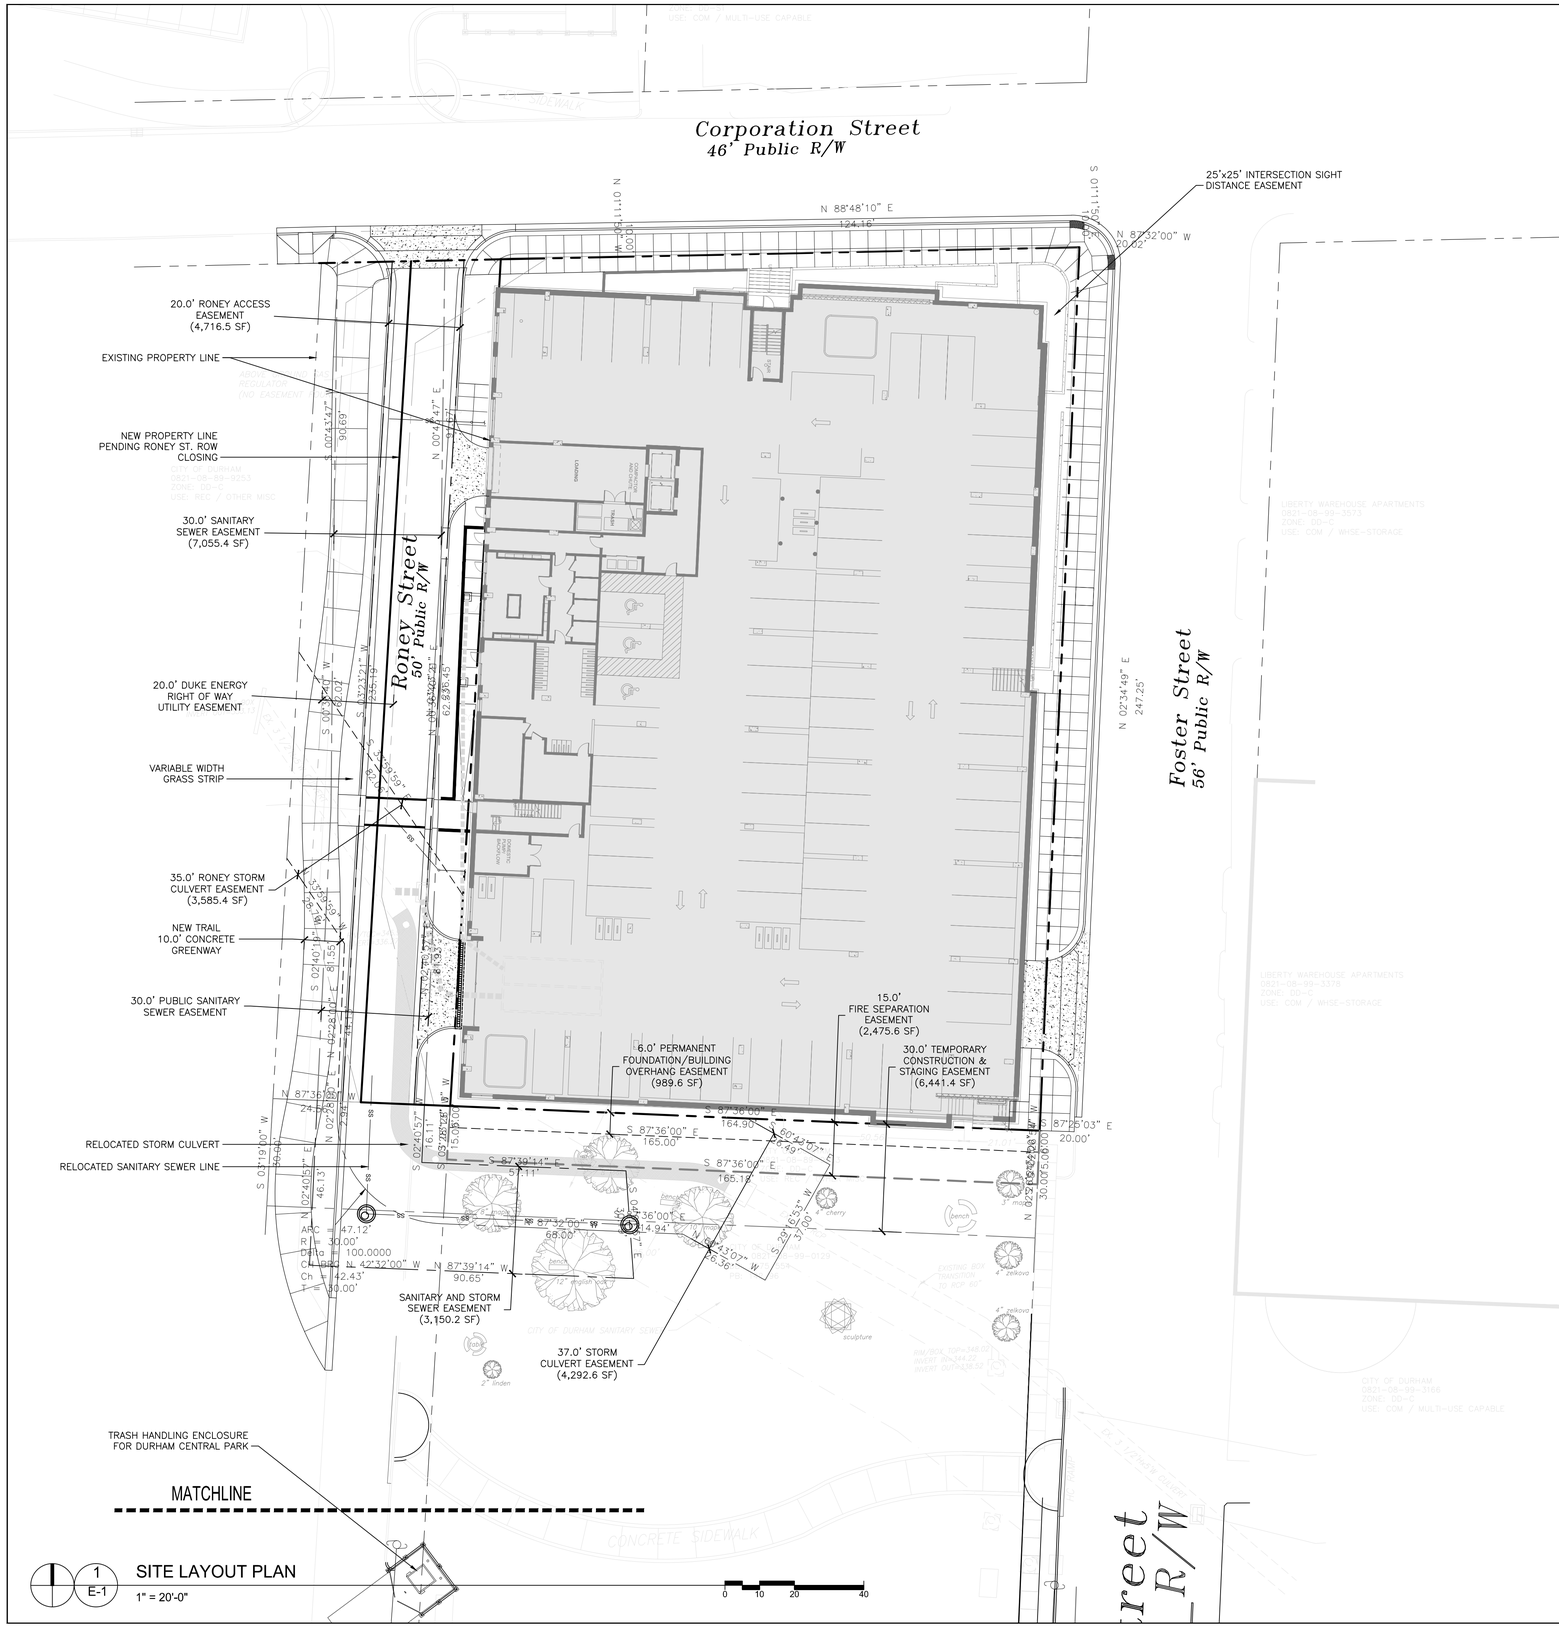

1 E-1 SITE LAYOUT PLAN
1" = 20'-0"

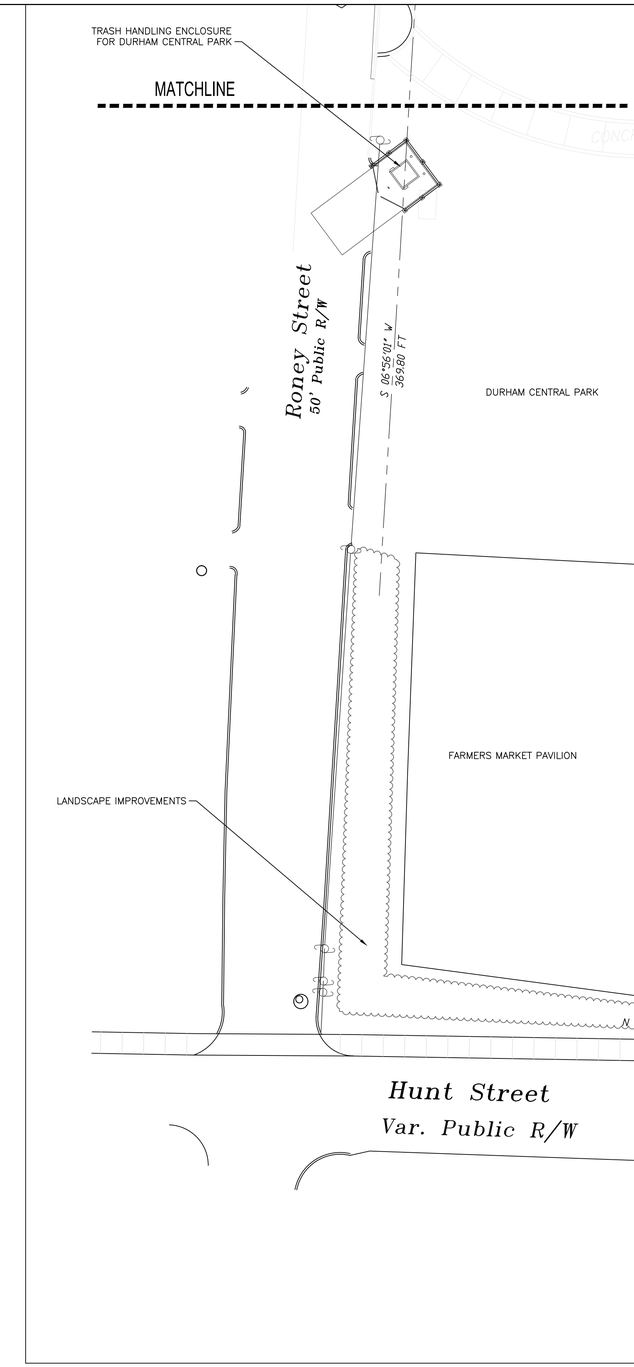

2 E-1 SITE LAYOUT PLAN - SOUTH AT HUNT
1" = 20'-0"

ENGINEERING · PLANNING · LANDSCAPE ARCHITECTURE
NC BOARD OF EXAMINERS FOR ENGINEERS & SURVEYORS LICENSE NO. C-1209
Coulter Jewell Thames PA
111 West Main Street
Durham, N.C. 27701
p 919.682.0368
f 919.688.5646
www.cjtpa.com

Project:

539 Foster

539 Foster Street
Durham, NC 27701

Durham County
North Carolina

P.I.N.: 0821-08-99-0348

EXHIBIT 'A'

PRELIMINARY-DO NOT USE FOR CONSTRUCTION

Job Number: 1335

Drawn	JSA
Checked	JSA, CM
Date	01-26-2015
Revisions	

easement exhibit

Sheet Title:

easement EXHIBIT A

Sheet Number

E-1