Attachment 4
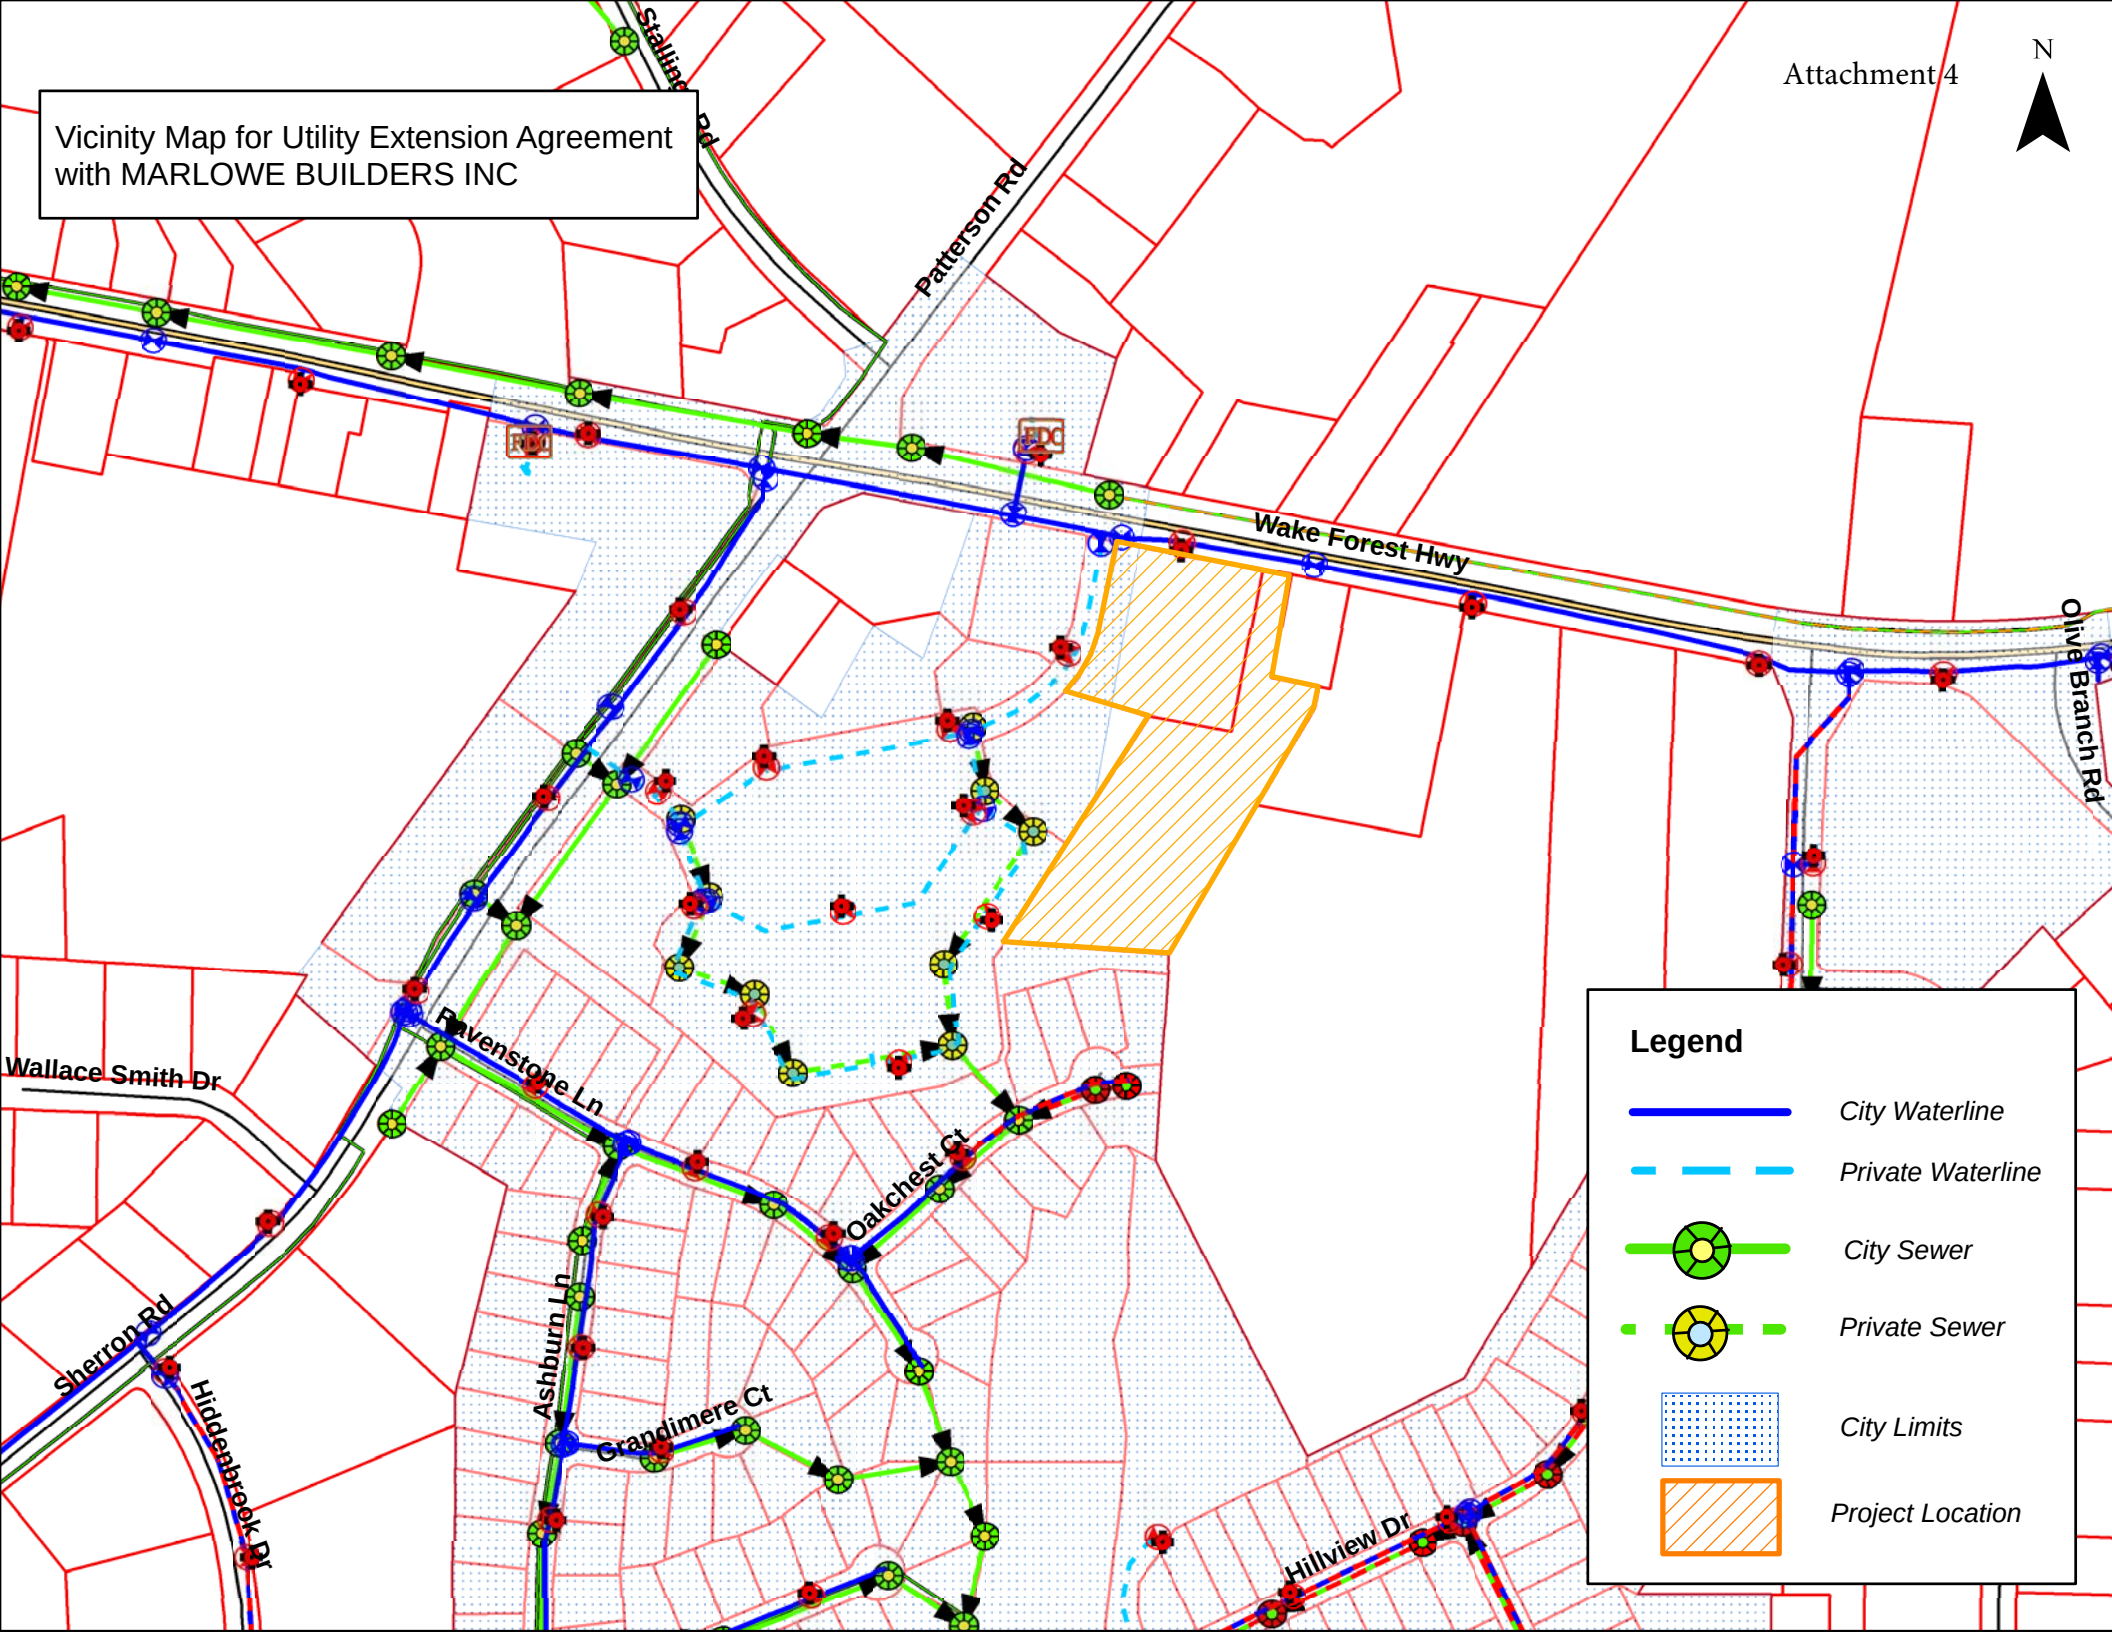
Vicinity Map for Utility Extension Agreement with MARLOWE BUILDERS INC