PROJECT REFERENCE NO.	SHEET NO.
U-3308	13
R/W SHEET NO.	
ROADWAY DESIGN ENGINEER	HYDRAULICS ENGINEER

PRELIMINARY PLANS
DO NOT USE FOR CONSTRUCTION

8/17/99

RW Revision 12/09/13 JCL
Added Contaminated Soil Symbols to Parcels 71 & 72

MATCH LINE SHEET 12

NAD 83/95

END TIP PROJECT NO. U-3308
STA. 66+10.00 -LALT-

-LALT- PT Sta. 67+62.86

-LALT- POT Sta. 69+77.15

End Resurfacing
-LALT- Sta. 67+60.00

BM #507
-BY23- 7.53
13 RIGHT
ELEV. 349.66'
-LALT- Sta. 68+04.89,
153.81' Lt.

HISTORIC DISTRICT

YARBORO & HESSEE WAREHOUSE LLC
DB 3858 PG 815 (73)

ADAMS INVESTMENT CO. INC.
DB 267 PG 70 (71)

ERWIN DISTRIBUTING CORP INC.
DB 1025 PG 740 (72)

CITY OF DURHAM
DB 105 PG 21 (74)

DAVID McQUEEN SR.
DB 3291 PG 158 (203)

+88.00 -LALT-
48.00' 51.00' Lt.

+70.00 -LALT-
58.00' Lt.

+10.00 -LALT-
Exist. R/W
58.00' Lt.

UNIFORM TAPER

Retain Exist R/W

+10.00 -LALT-
30.00', Exist. R/W

Tie To Exist. Sidewalk

+00.00 -LALT-
36.00' Rt.

+75.00 -LALT-
30.00', 37.00', 95.00' Rt.

+60.00 -LALT-
30.00', 99.00' Rt.

+29.00 -LALT-
30.00', 39.00', 96" BLK WALL 99.00' Rt.

RETAIN

PLUG & FILL W/ FLOWABLE FILL

Prop. 5' Sidewalk

Prop. Brick Pavers

OTHER END UNKNOWN

ALSTON AVE 40' BST

N 0°02'09.5" W

-BL- 121
-BY23- A121

-LALT-
PI Sta 64+89.21
Δ = 2°05'26.9" (LT)
D = 0°22'55.1"
L = 547.31'
T = 273.72'
R = 15,000.00'
SE = NC

RON .013 ac (± 566 sf)
PDE .027 ac (± 1,176 sf)
TDE .023 ac (± 1,002 sf)
TCE .004 ac (± 174 sf)

Proposed Brick Pavers
Conc. Sidewalk or Island

FOR -LALT- TYPICAL SEE SHEET 2-C
FOR -LALT- PROFILE SEE SHEET 30

PLOT DATE: 2014/02/02
PLOTTED BY: jcl
FILE NAME: c:\projects\u-3308_rdy_ps13.dgn
$$$$USERNAME$$$$

8/17/99

R/W Revision 8/01/14 JCL
Added 8' Driveway to Parcel 206.
Changed Parcel Name and Deed Book information for Parcel 206.

PROJECT REFERENCE NO.	SHEET NO.
U-3308	24
R/W SHEET NO.	
ROADWAY DESIGN ENGINEER	HYDRAULICS ENGINEER

PRELIMINARY PLANS
DO NOT USE FOR CONSTRUCTION

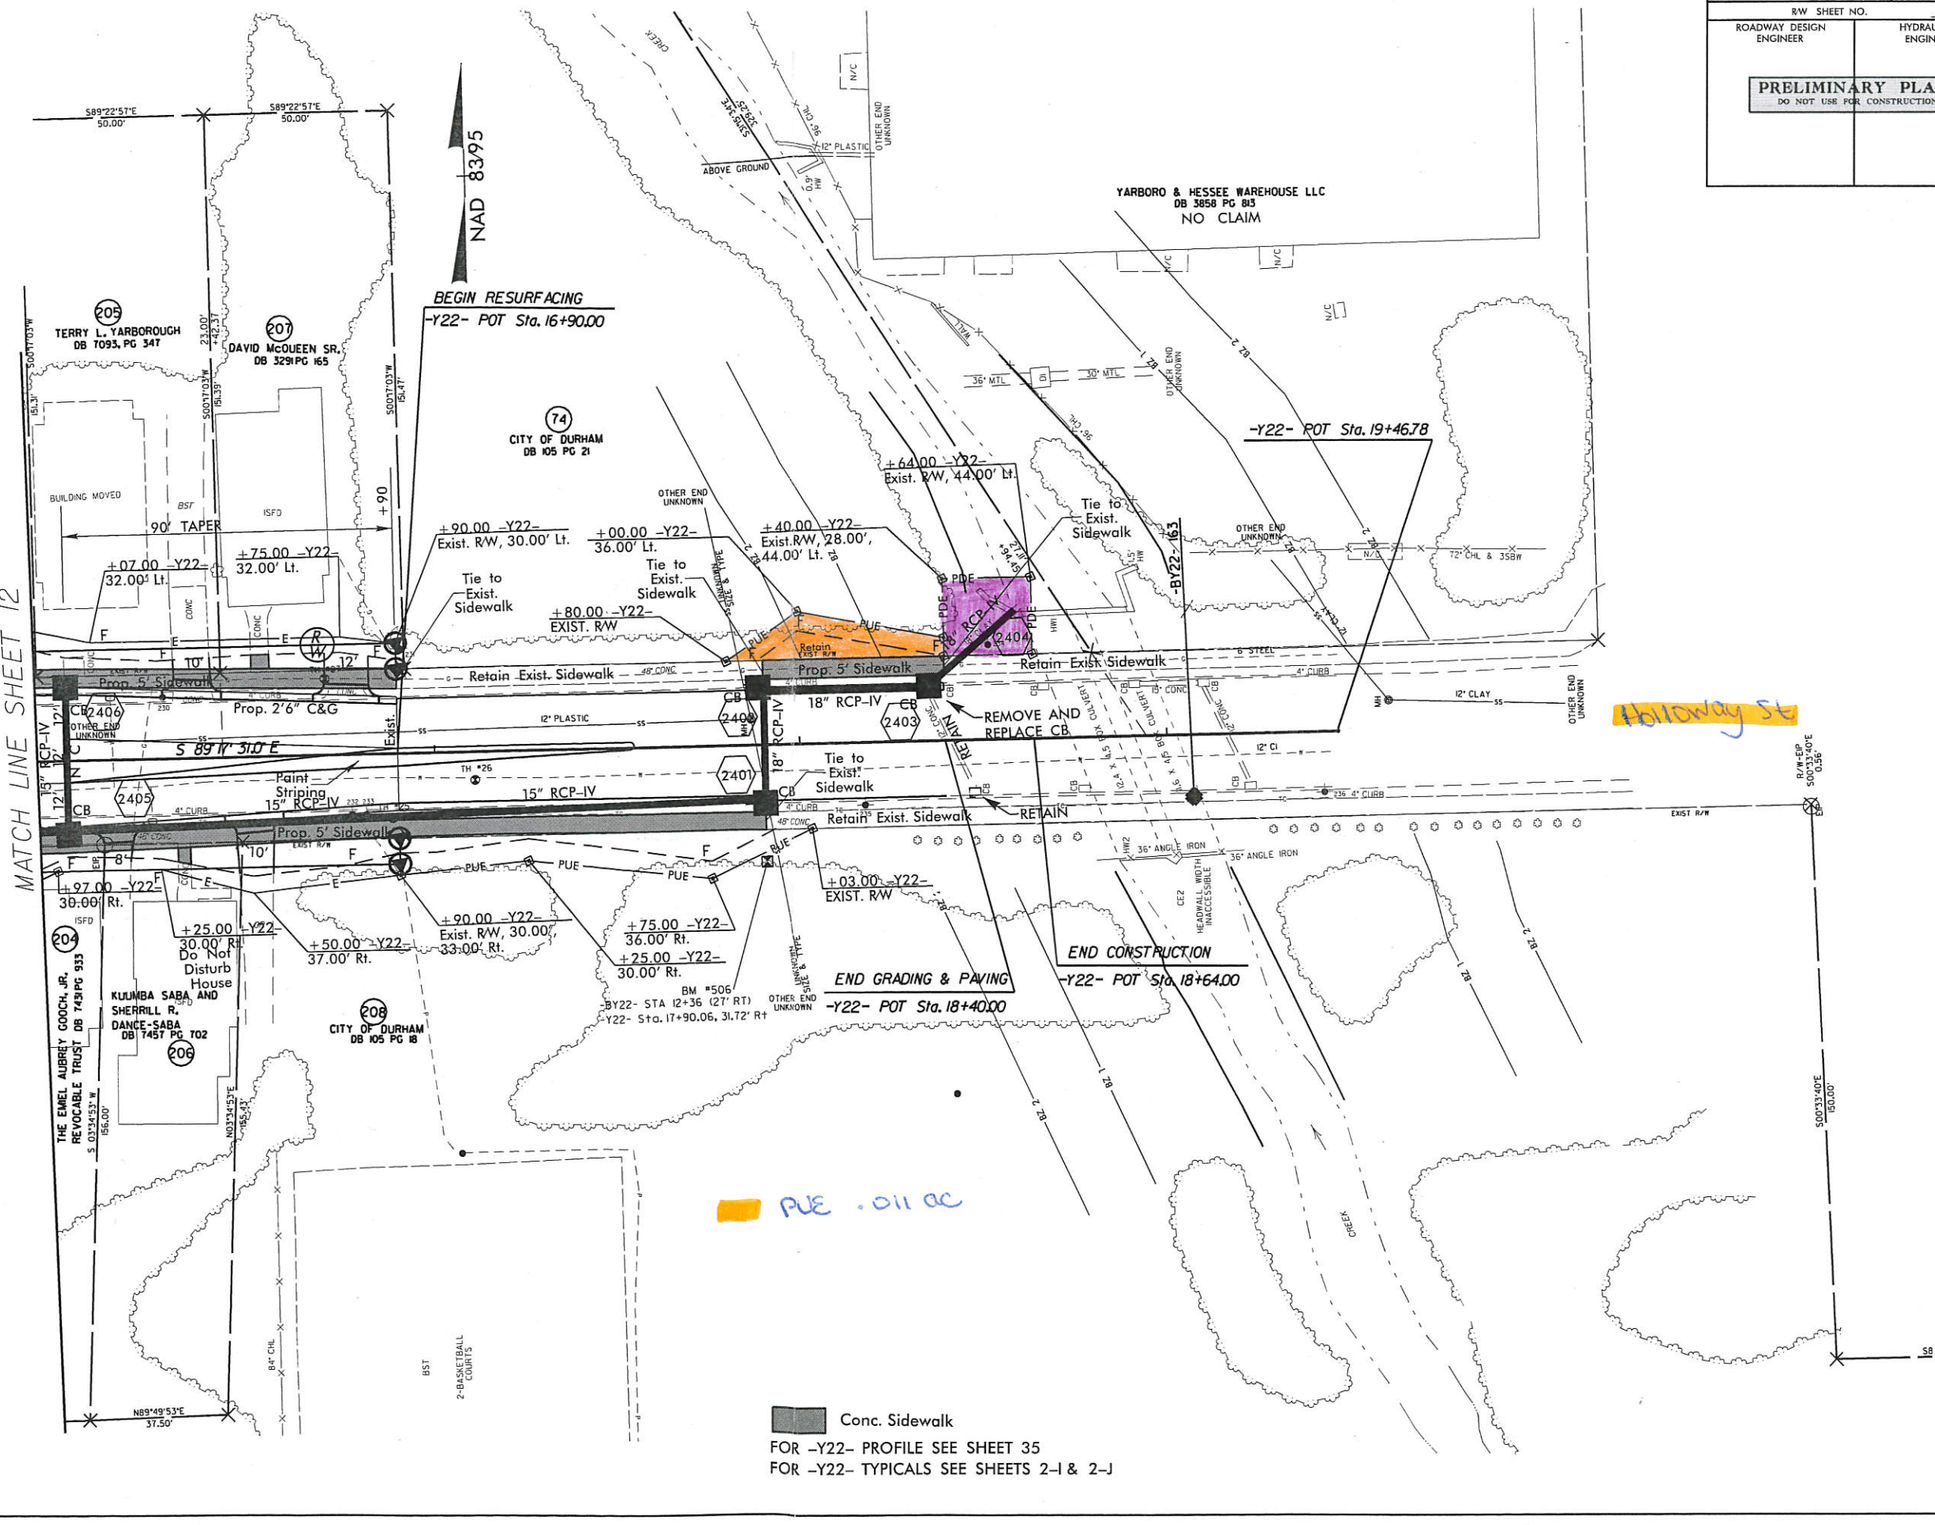

01-AUG-2014 12:03
R:\Roadway\Proj\U3308_rdy_ps24.dgn
$$$$USERNAME$$$$