# ALSTON AVENUE RAIL OPERATIONS MAINTENANCE FACILITY SITE

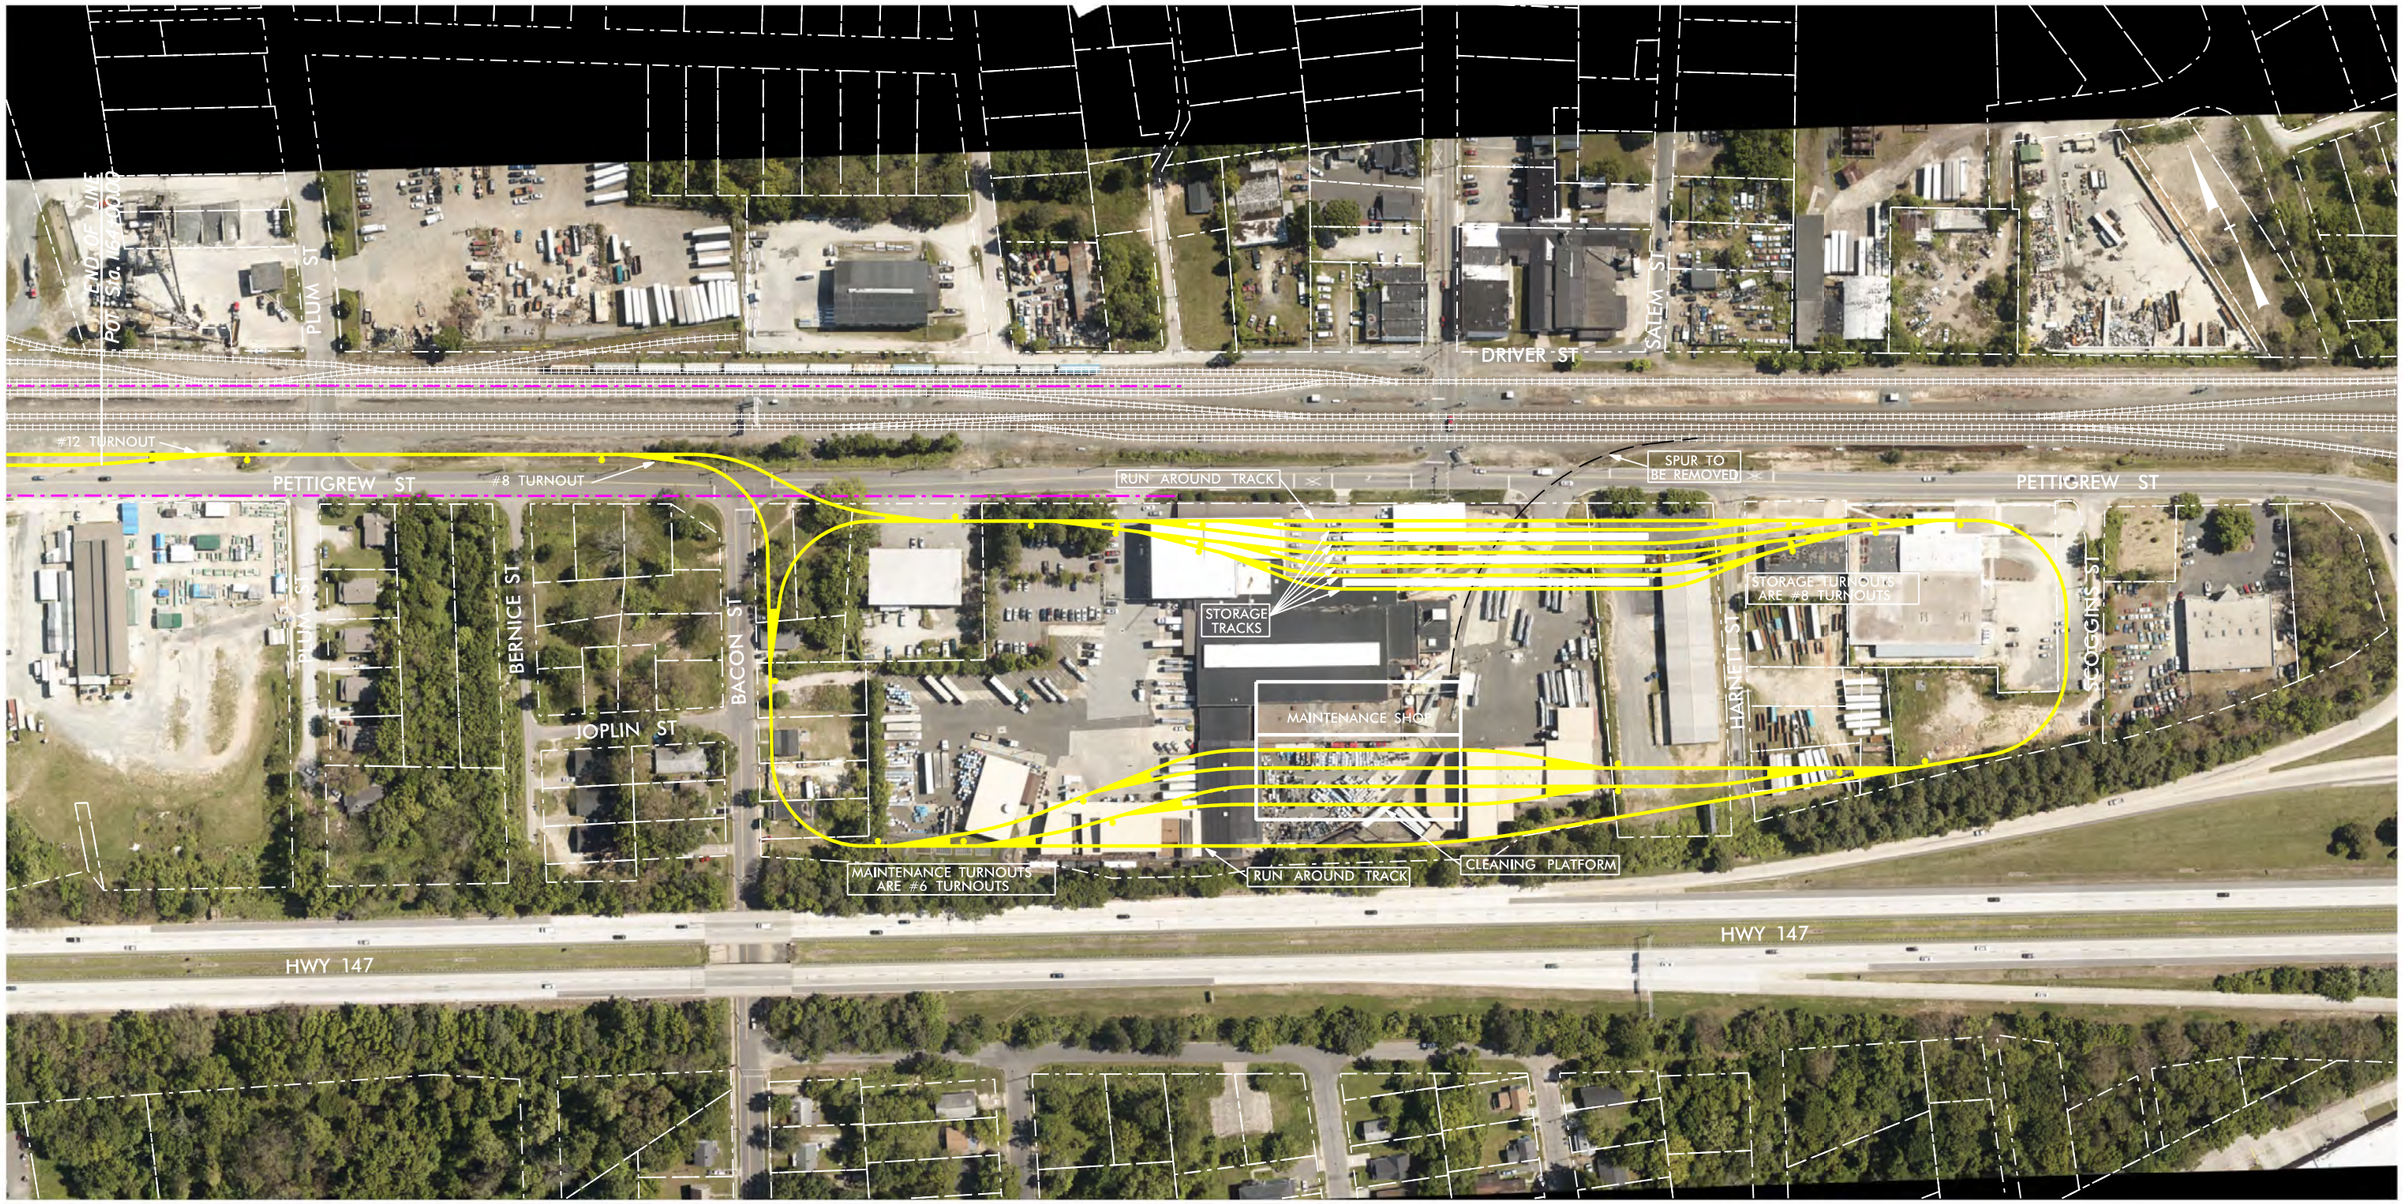


## GRAPHIC SCALES

100 0 100 200

PLAN

CONCEPT PLANS ONLY
DO NOT USE FOR CONSTRUCTION

INCOMPLETE PLANS
DO NOT USE FOR R/W ACQUISITION

## LEGEND

AT-GRADE

ELEVATED

STATION

OurTransit FUTURE

Prepared in the Office of

URS

URS Corporation – North Carolina
1600 Perimeter Park Drive, Suite 400
Morrisville, North Carolina 27560
Phone (919)461-1100 Fax (919)461-1415
NC Lic.# C-2243

CH ENGINEERING

3220 GLEN ROYAL RD. RALEIGH, NC 27617
TELE 919.788.0224 FAX 919.788.0232
NC LICENSE #P-0189

## PROPOSED LRT MAINTENANCE FACILITY

DURHAM – ORANGE CORRIDOR

ALSTON AVENUE
RAIL OPERATIONS MAINTENANCE FACILITY SITE

DWG: LRT ROMF

SHEET:
DO – 06

11/7/2014