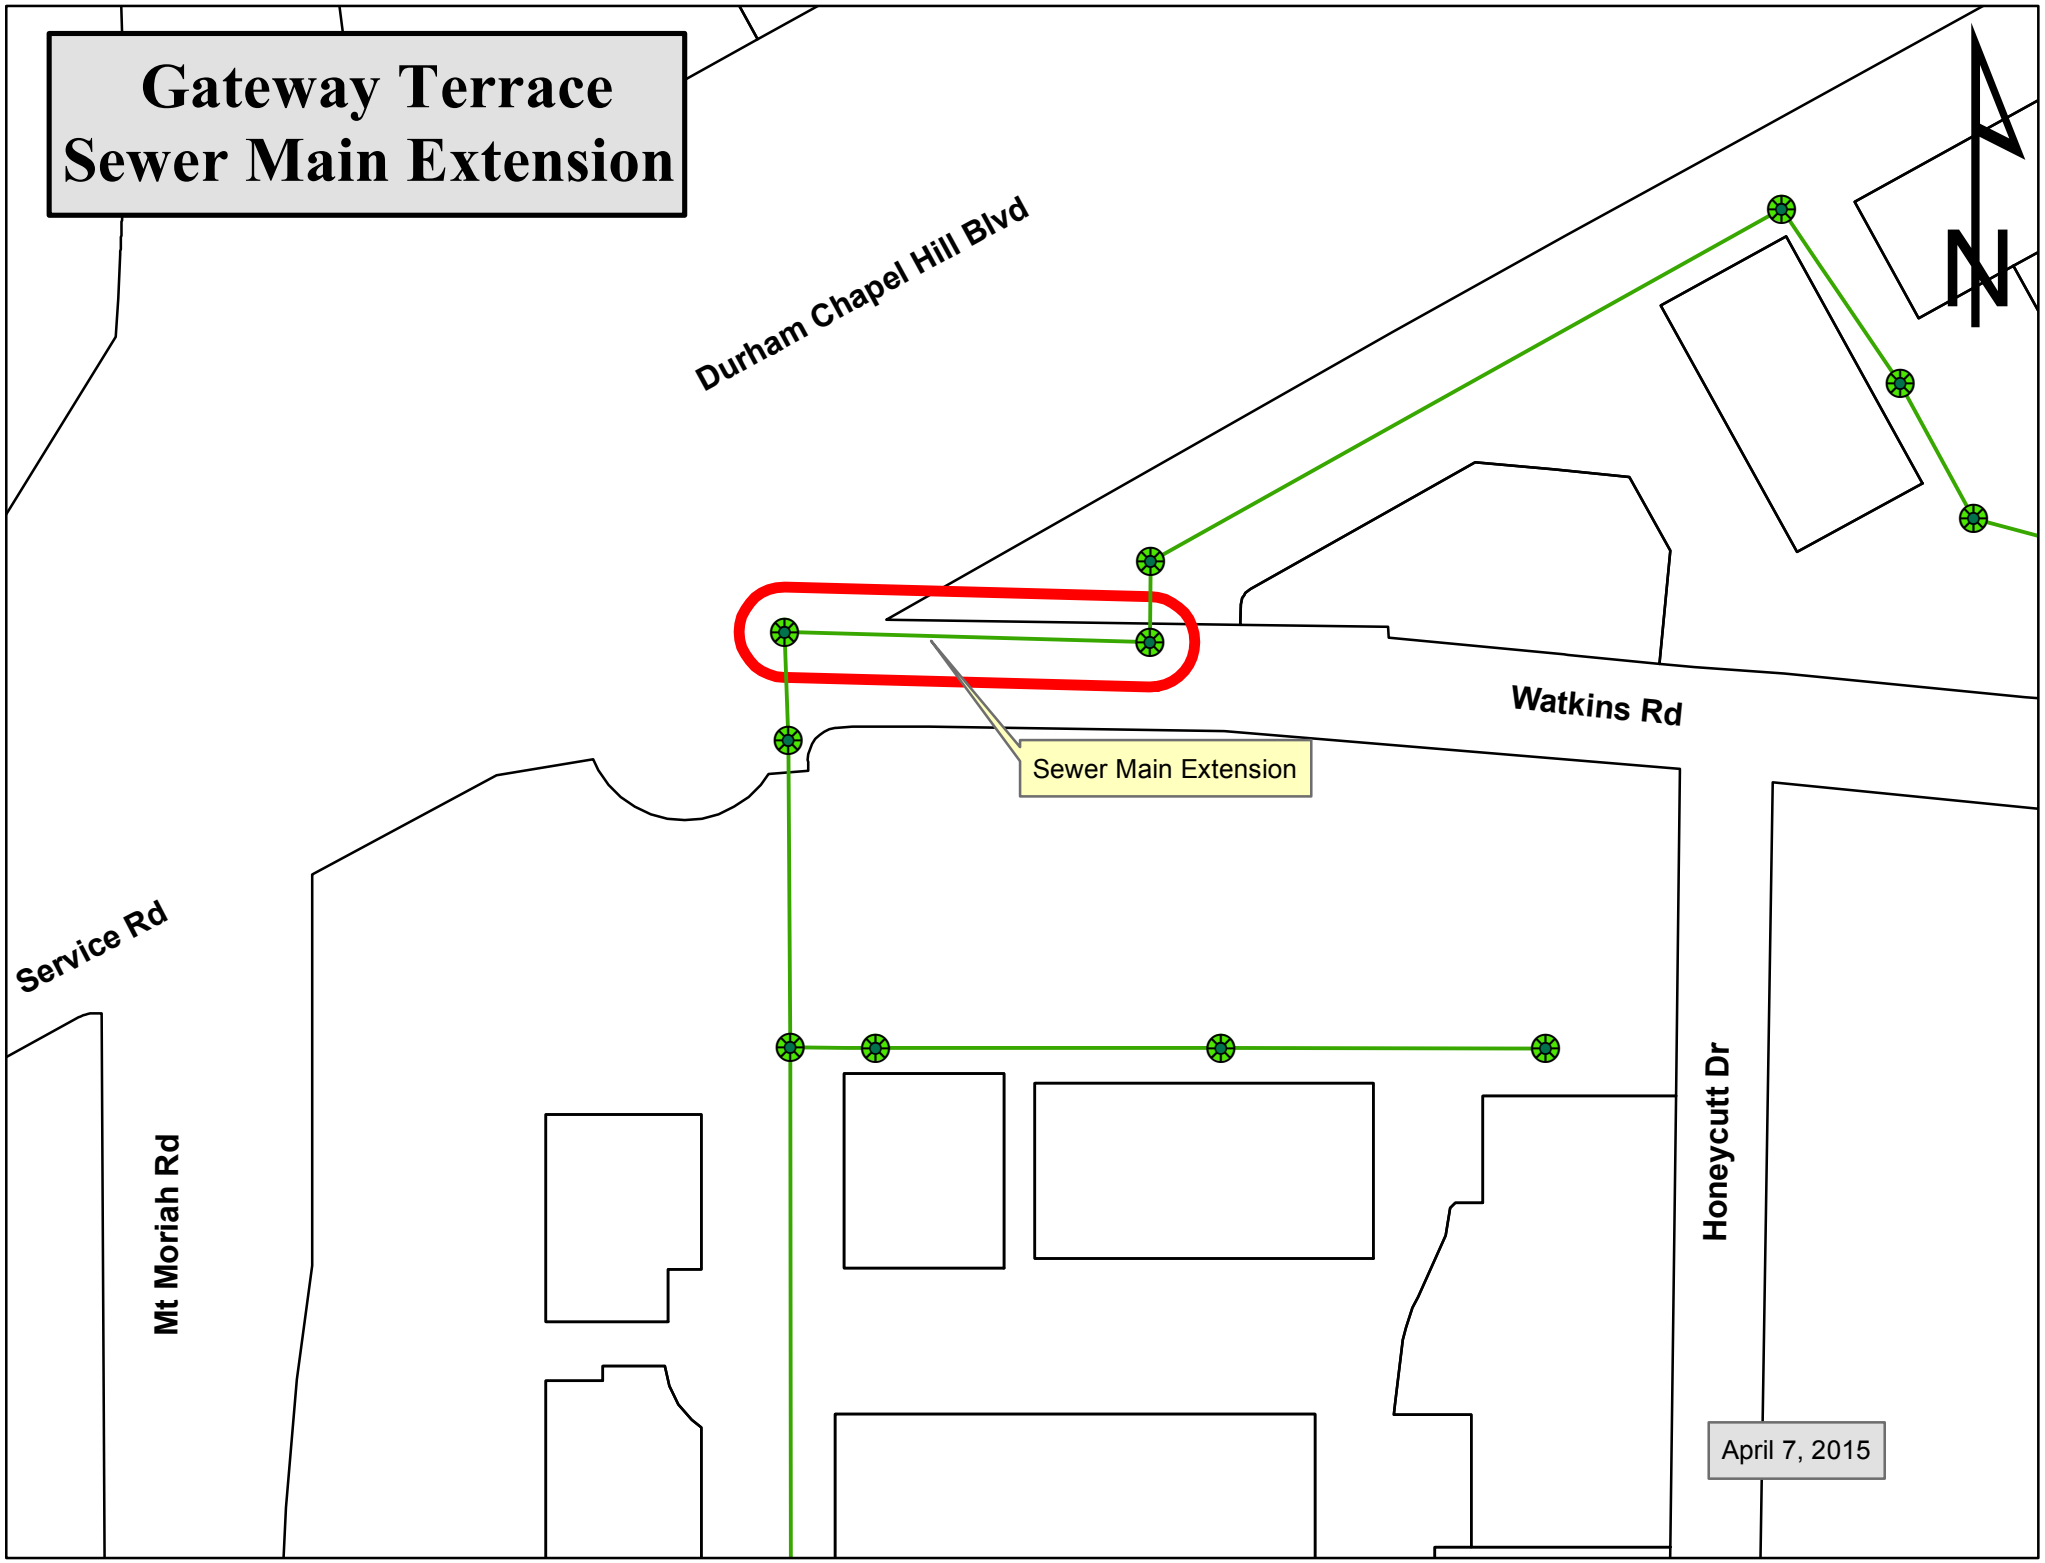Gateway Terrace Sewer Main Extension