NOTES:
1. Contractor shall verify location and depth of all utilities before starting construction.
2. Contractor shall adjust meter boxes, valve boxes, oc. boxes and manholes to grade of sidewalk.
3. All construction shall be in accordance with the latest City of Durham and DOT standards, specification and details.
4. No Floodplain within Project limits

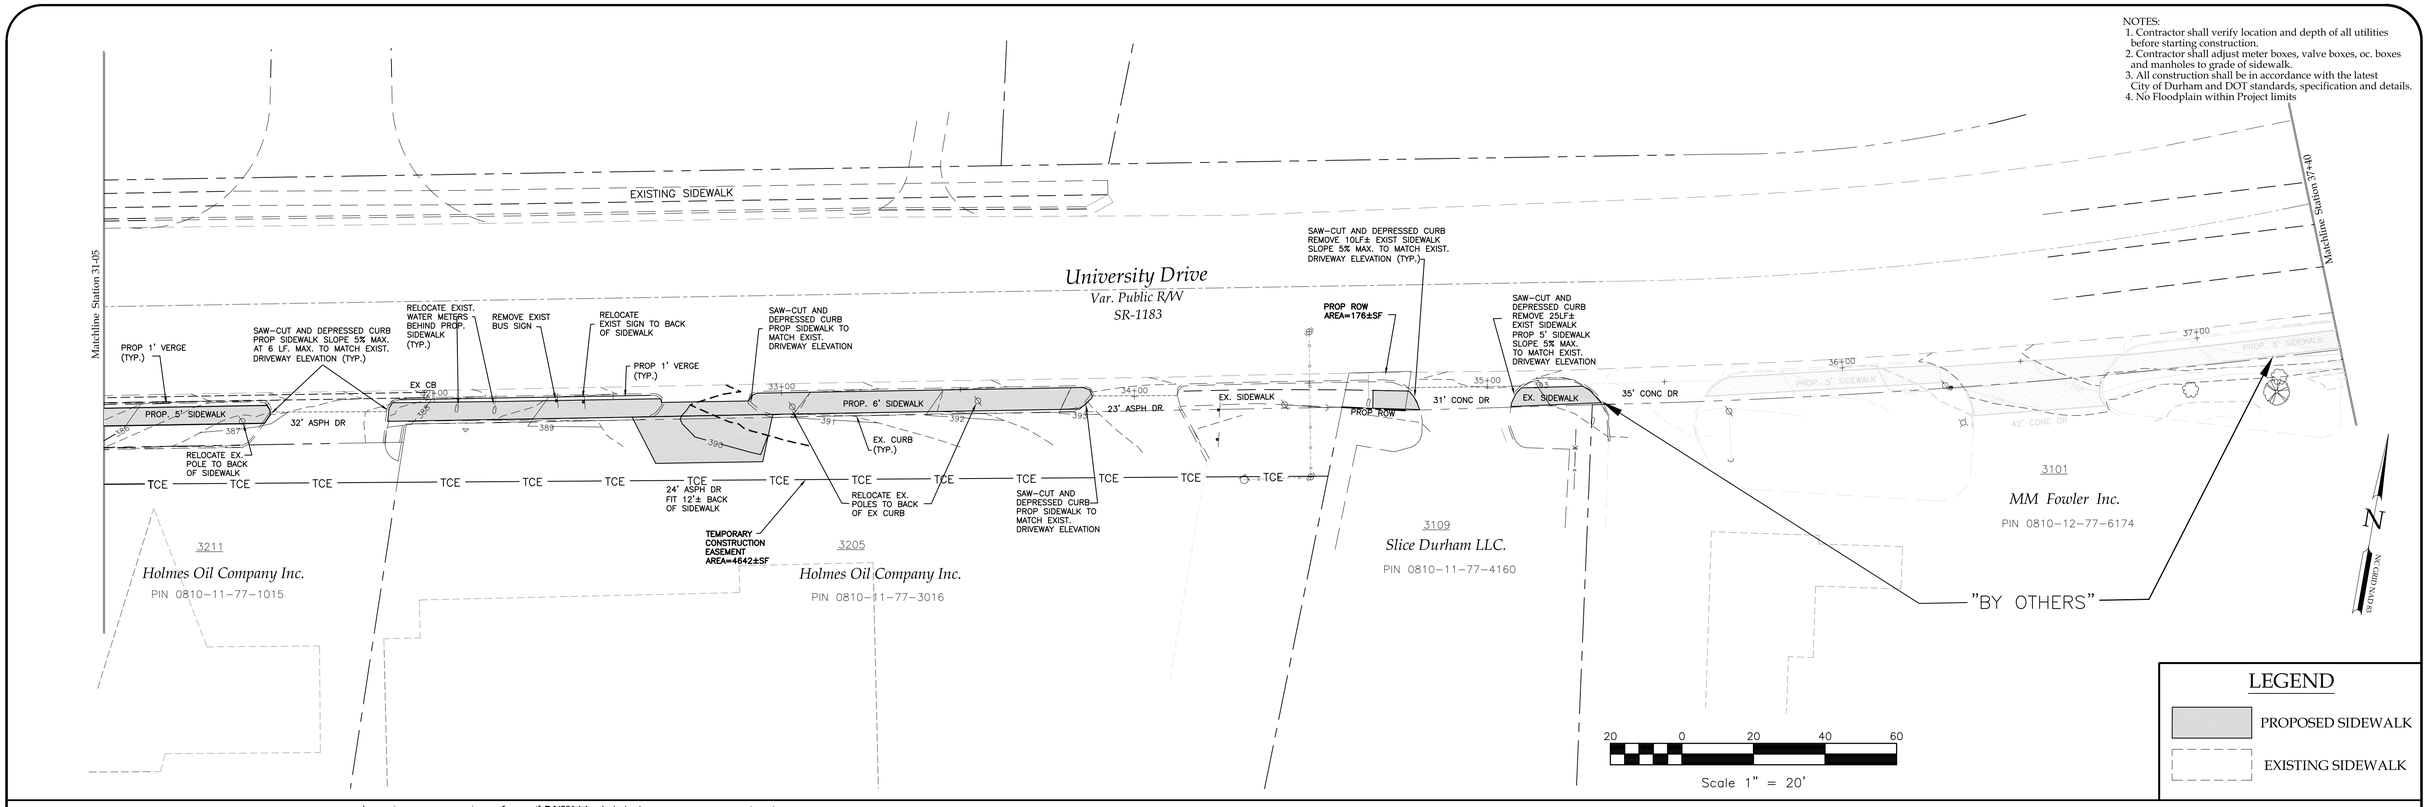

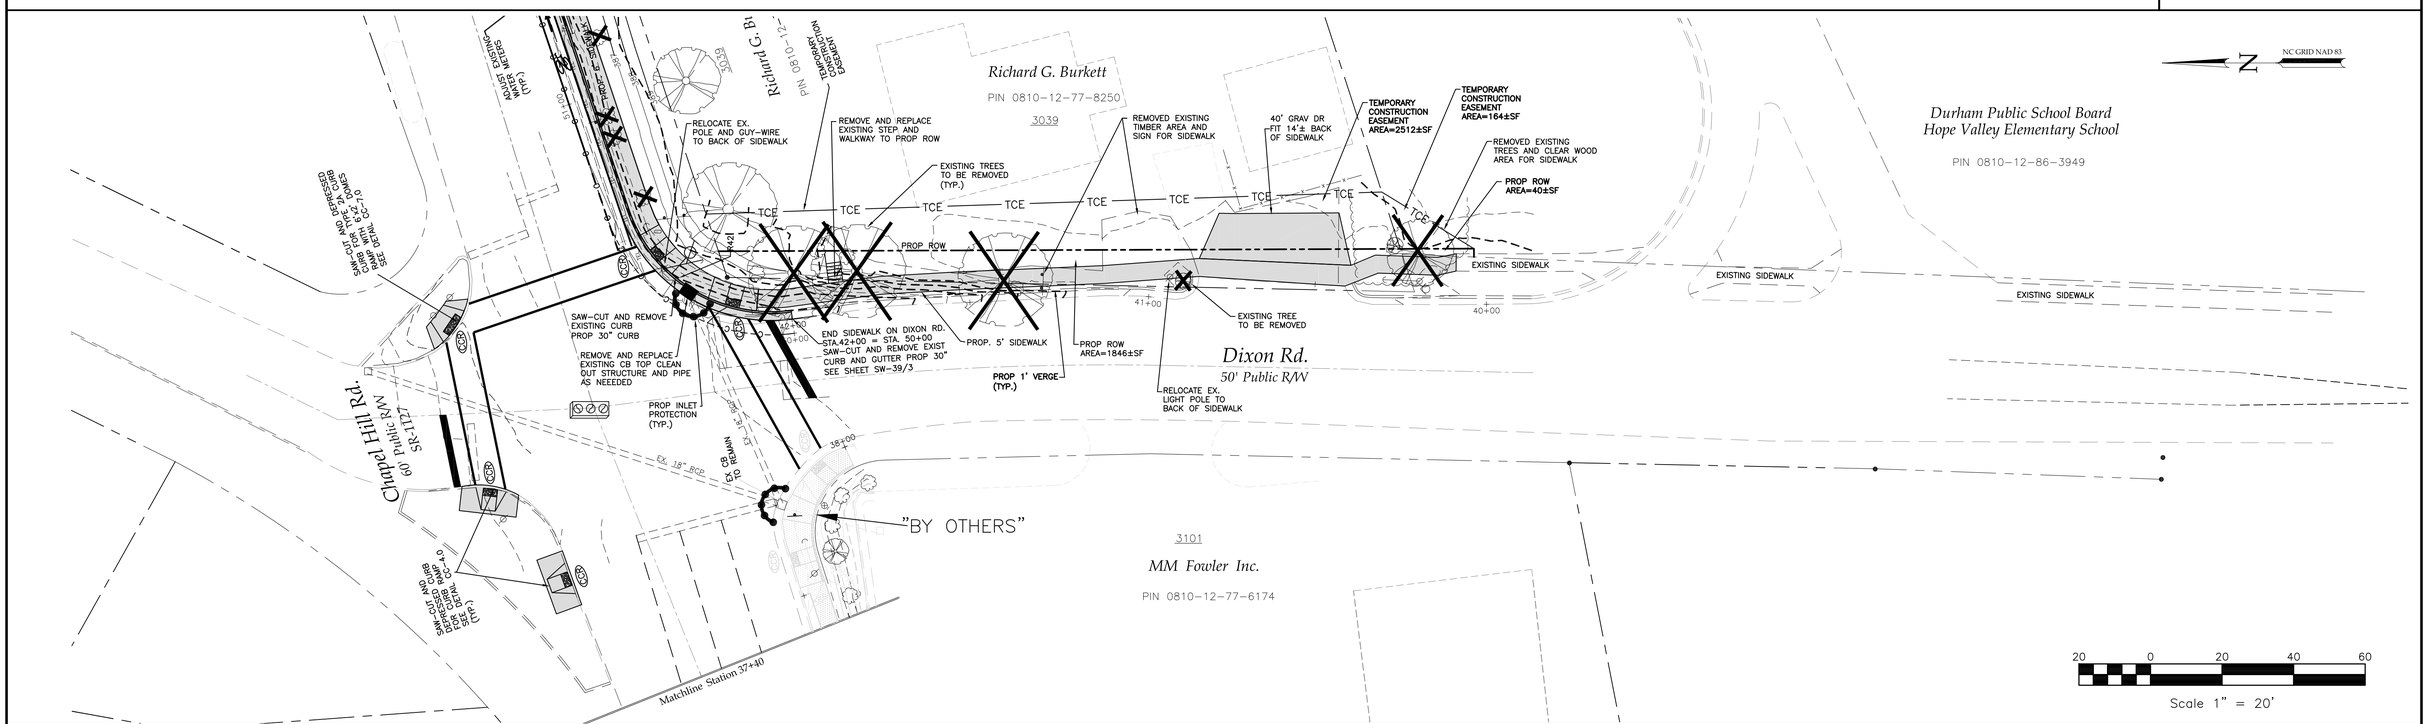

LEGEND

MAINLINE VALVE	SEWER MANHOLE	SURVEY/CONTROL NAIL	DITCH LINE	EXISTING WATER
O.C. BOX	FLOOR ELEVATION LEFT	IRON PIN	FOC — FIBER OPTIC CABLE	PROPOSED WATER
WATER METER	FLOOR ELEVATION RIGHT	MONUMENT	PWR — POWER LINE	EXISTING SEWER
FIRE HYDRANT	GROUND ELEVATION	RIGHT-OF-WAY LINE	P — POWER BOX	PROPOSED SEWER
BEND	BASEMENT ELEVATION	PROPERTY LINE	TEL — TELEPHONE LINE	EXISTING STORM
BLOW-OFF	TYPE I/II CATCH BASIN	EASEMENT LINE	T — TELEPHONE BOX	PROPOSED STORM
TAPPING SLEEVE & VALVE	TYPE III YARD INLET	UTILITY POLE	CTV — CABLE TV LINE	CURB CUT RAMP
WELL	CUT SLOPE	FILL SLOPE	C — CABLE TV BOX	
SEWER CLEANOUT	STORMWATER MANHOLE		GAS — GAS LINE	

CITY OF DURHAM
PUBLIC WORKS DEPARTMENT
— APPROVED —

ENGINEERING _____ DATE _____
STORM WATER _____ DATE _____
TRANSPORTATION _____ DATE _____
_____ DATE _____
_____ DATE _____

NO.	REVISIONS	DATE

SYSTEM	DESIGN BY:	DESIGN DATE	CONSTR. DATE
WATER			
SAN. SEWER			
STM. SEWER			
STREET IMP.			
SOIL & EROS.			

University Drive and Dixon Road

LIST OF IMPROVEMENTS (PROPOSED SIDEWALK)

STA. 31+05 TO STA. 38+00 – DIXON RD. STA. 40+00 TO STA.42.00

City of Durham Department of Public Works - 101 City Hall Plaza Durham, NC 27701 - (919)560-4326

Scale: 1"=20' (HORIZ.), N/A (VERT.) Sheet # 2 of 17

SHEET NO: SW-39/2