PROJECT REFERENCE NO.	SHEET NO.
U-3308	24
R/W SHEET NO.	
ROADWAY DESIGN ENGINEER	HYDRAULICS ENGINEER

NORTH CAROLINA PROFESSIONAL SEAL 014571 ENGINEER James A. Speer

NORTH CAROLINA PROFESSIONAL SEAL 019721 ENGINEER WILLIAM H. ELMA

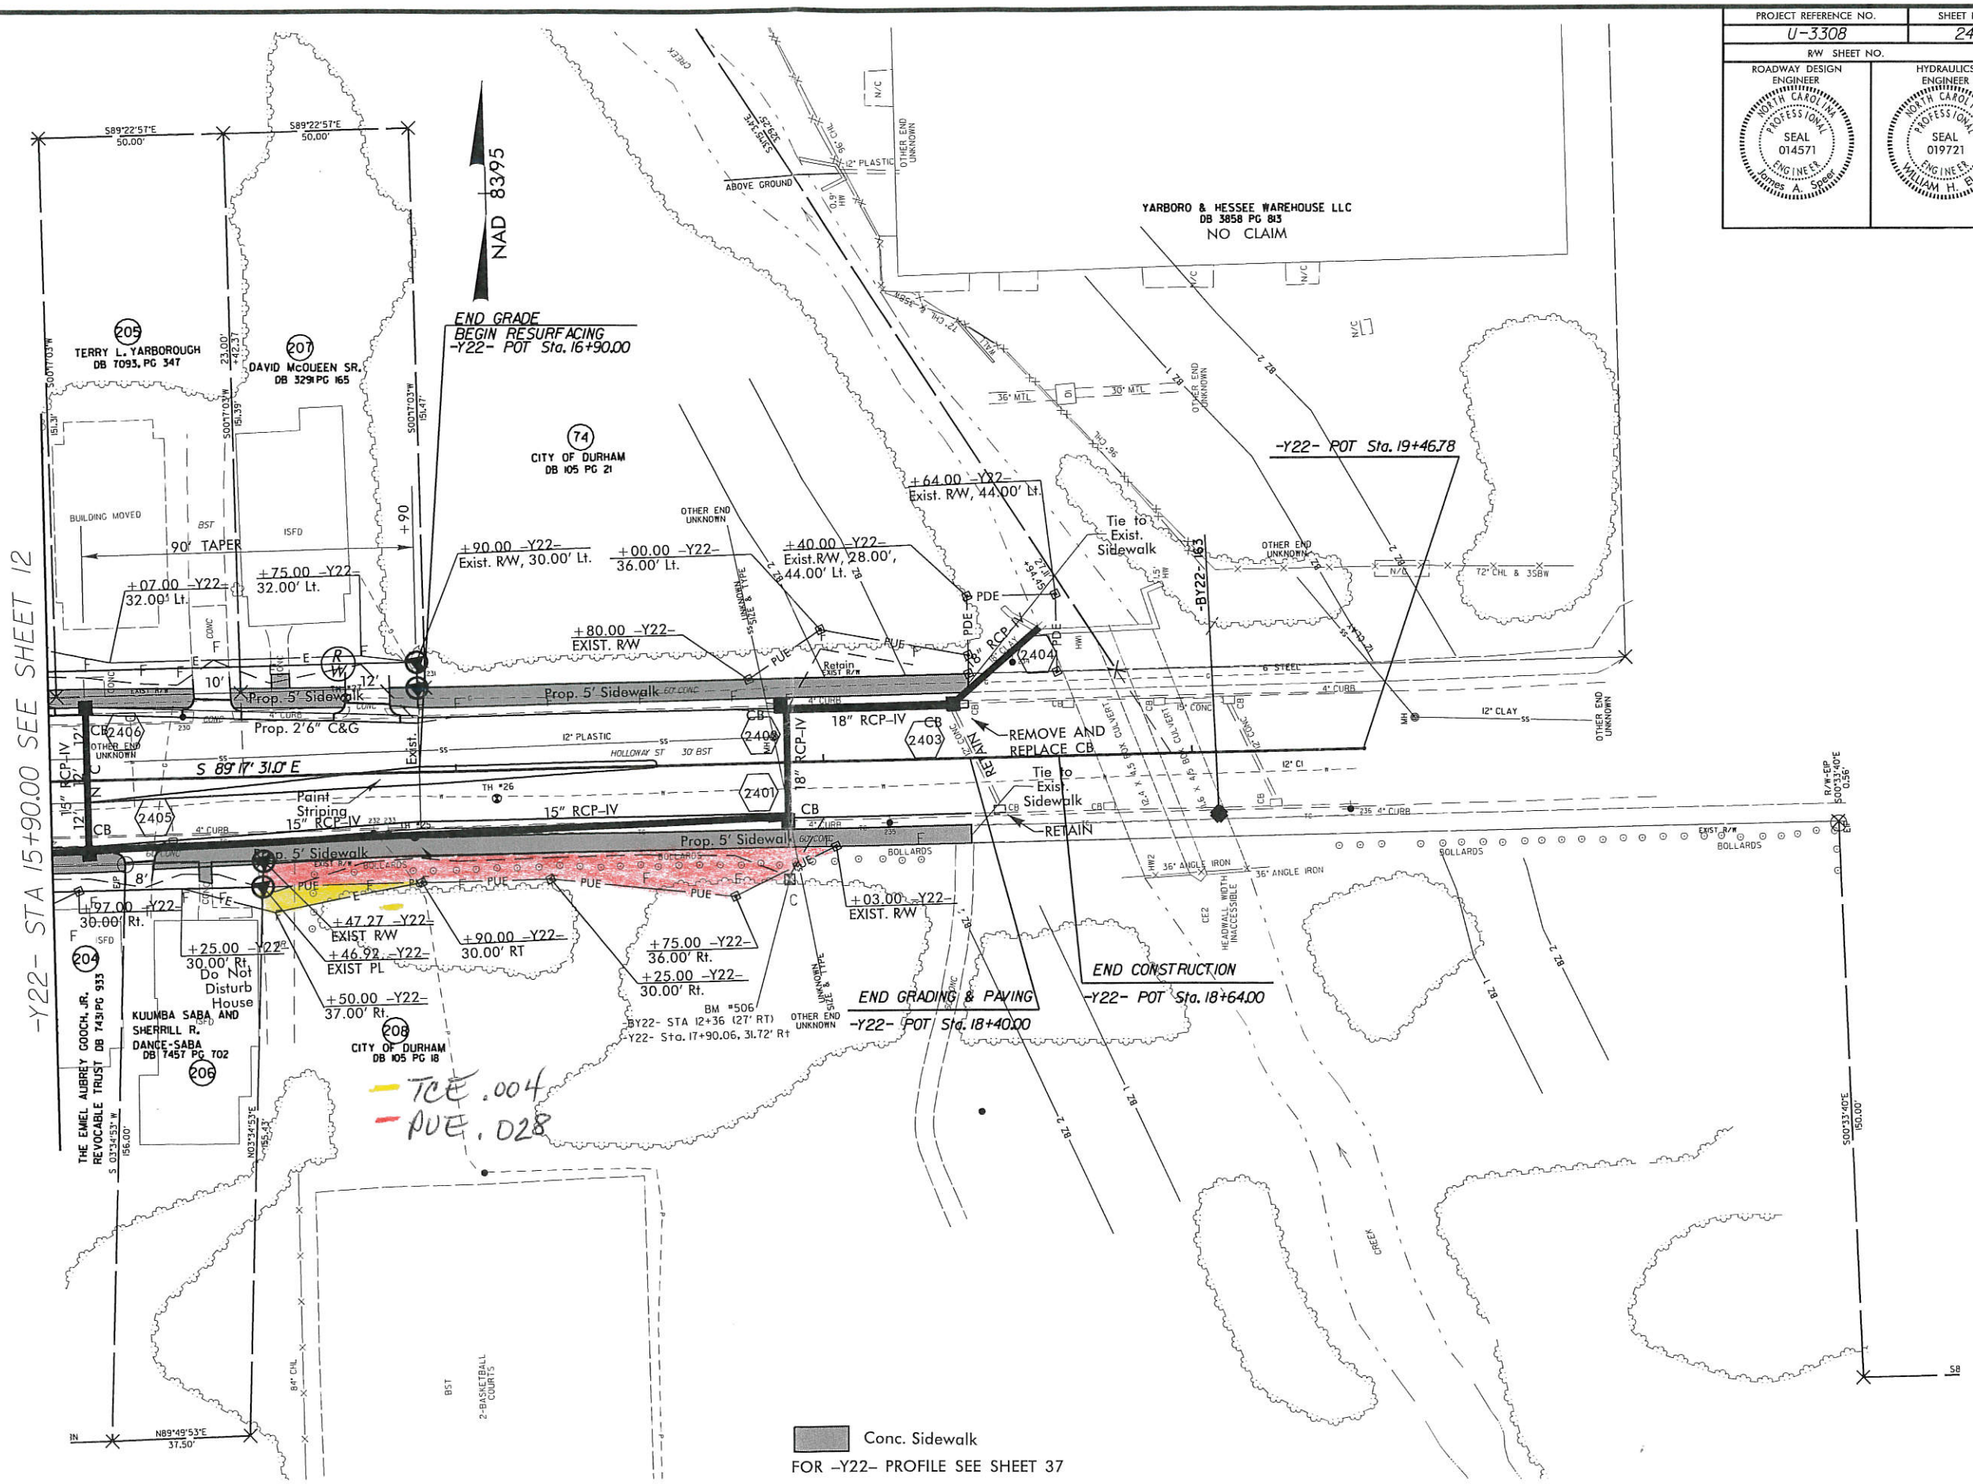

REVISIONS

R/W REVISION 5/5/15 AKW PARCELS NO. 204 AND 206 CHANGED PROPOSED PUE TO PROPOSED RIGHT OF WAY

PARCEL NO. 208 MODIFIED PUE AND TCE TO TIE

8/17/99

05-MAY-2015 09:20
H:\projects\U3308_rdy_ps24.dgn

PROJECT REFERENCE NO.	SHEET NO.
U-3308	23
R/W SHEET NO.	
ROADWAY DESIGN ENGINEER	HYDRAULICS ENGINEER
NORTH CAROLINA PROFESSIONAL SEAL 014571 ENGINEER James A. Soots	NORTH CAROLINA PROFESSIONAL SEAL 019721 ENGINEER WILLIAM H. ELAM

NOTE 1: REMOVE PIPE OR FILL WITH FLOWABLE FILL

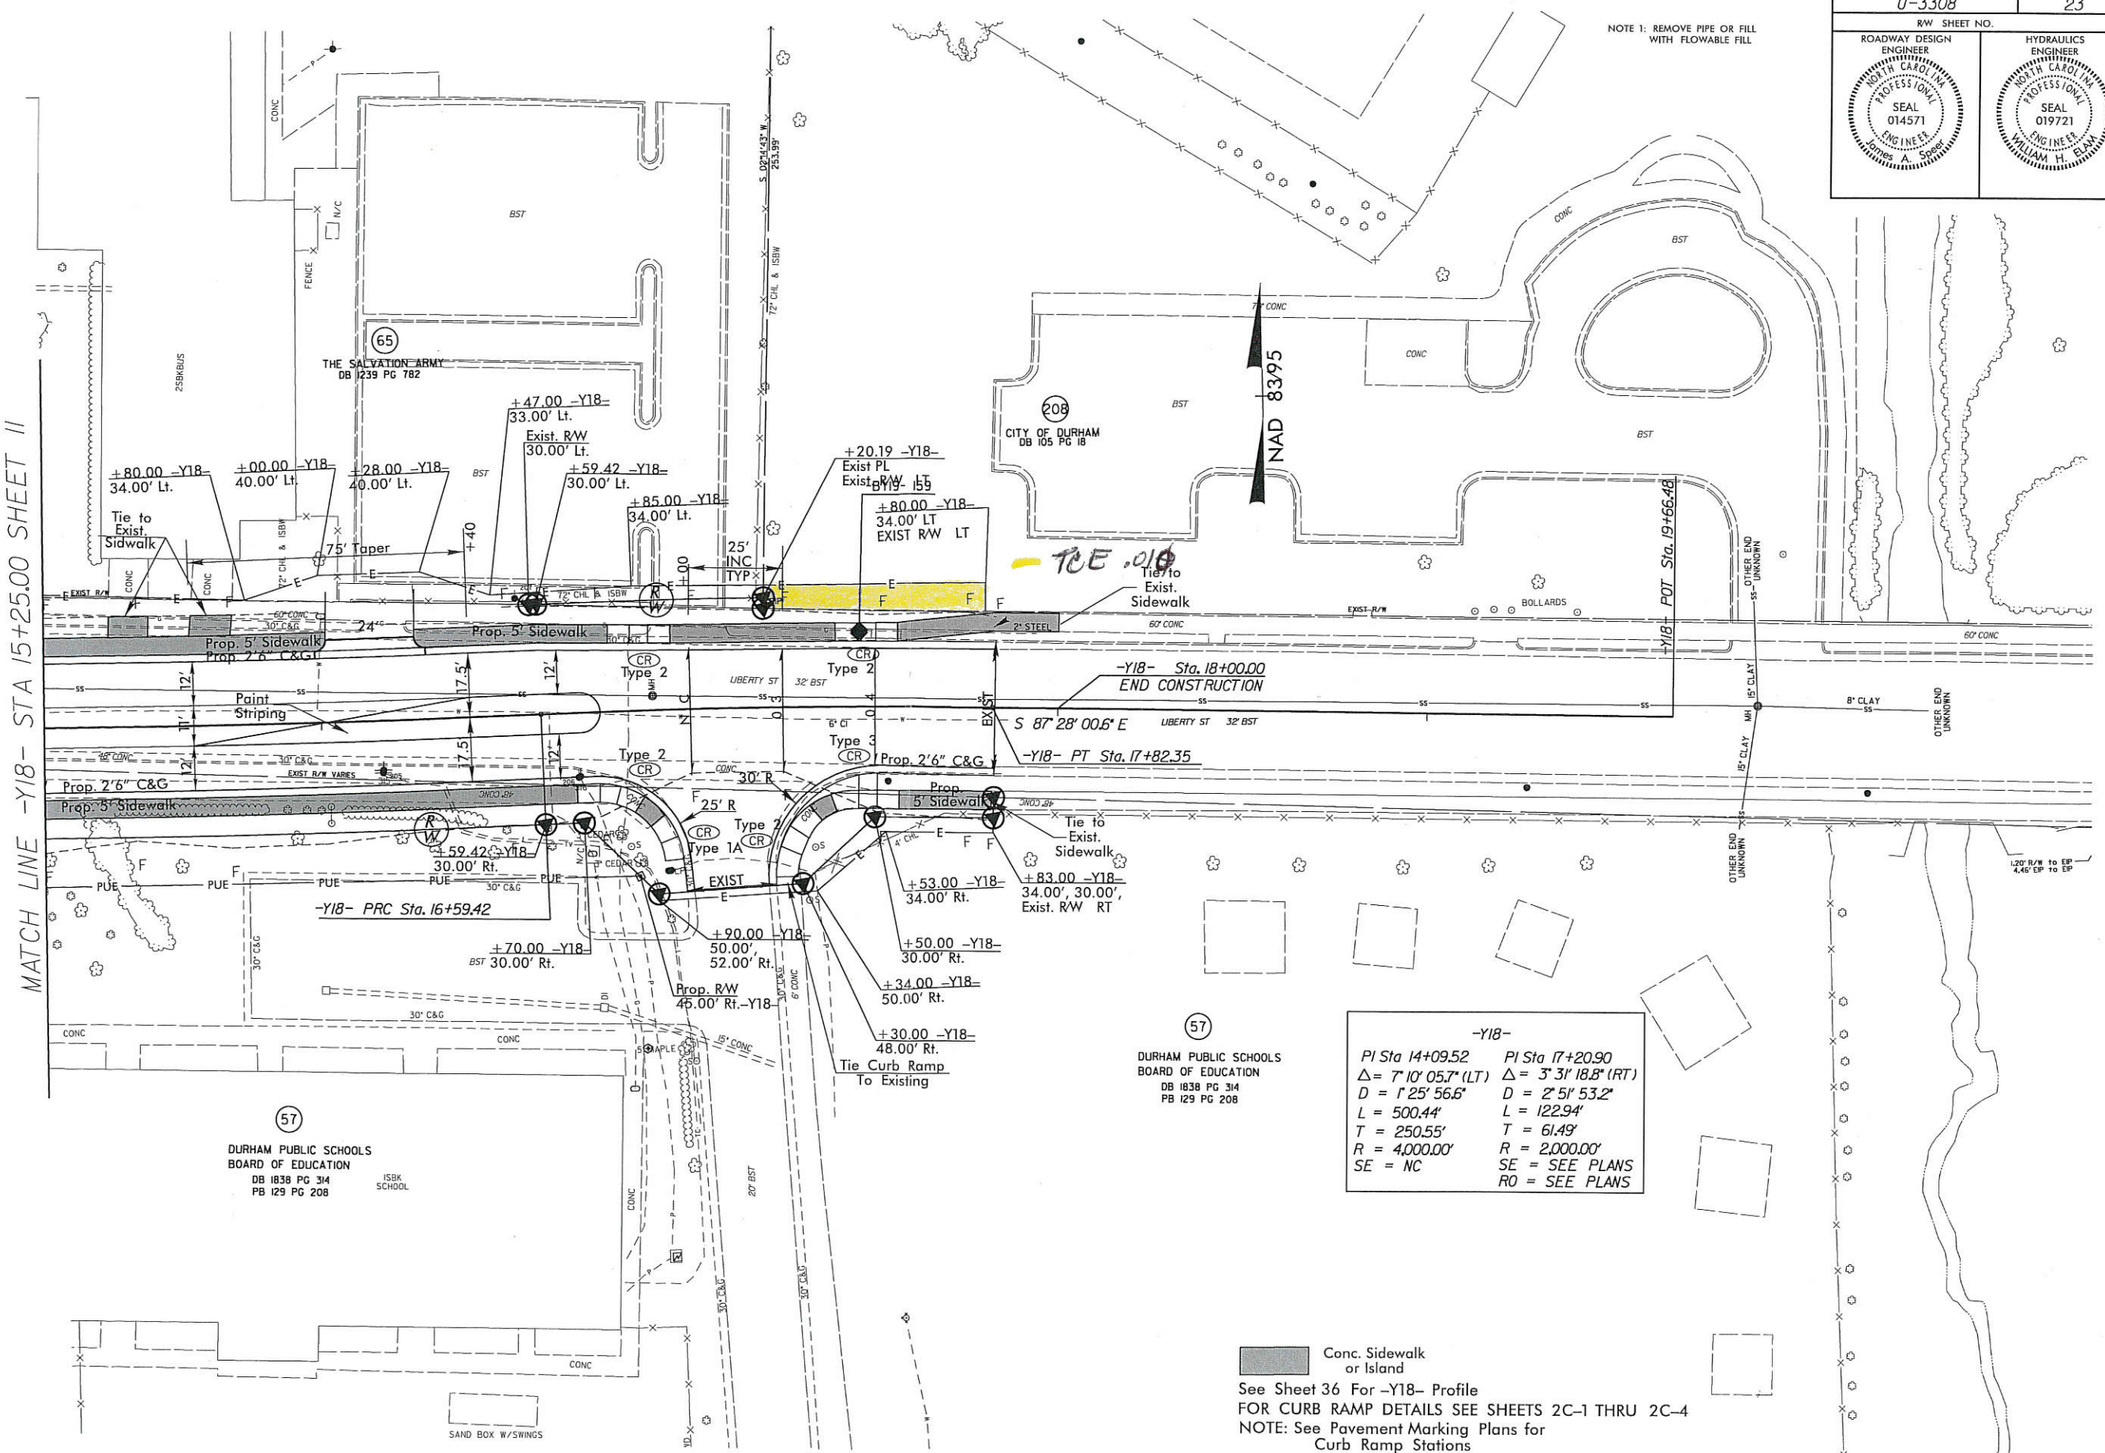

REVISIONS

R/W Revision 4/17/15 AKW

PARCEL NO. 208 REMOVED PROPOSED RIGHT OF WAY

8/17/99

17-APR-2015 09:41
R:\Roadway\Proj\U3308_rdy_pa23.dgn
$$$$USER NAME$$$$