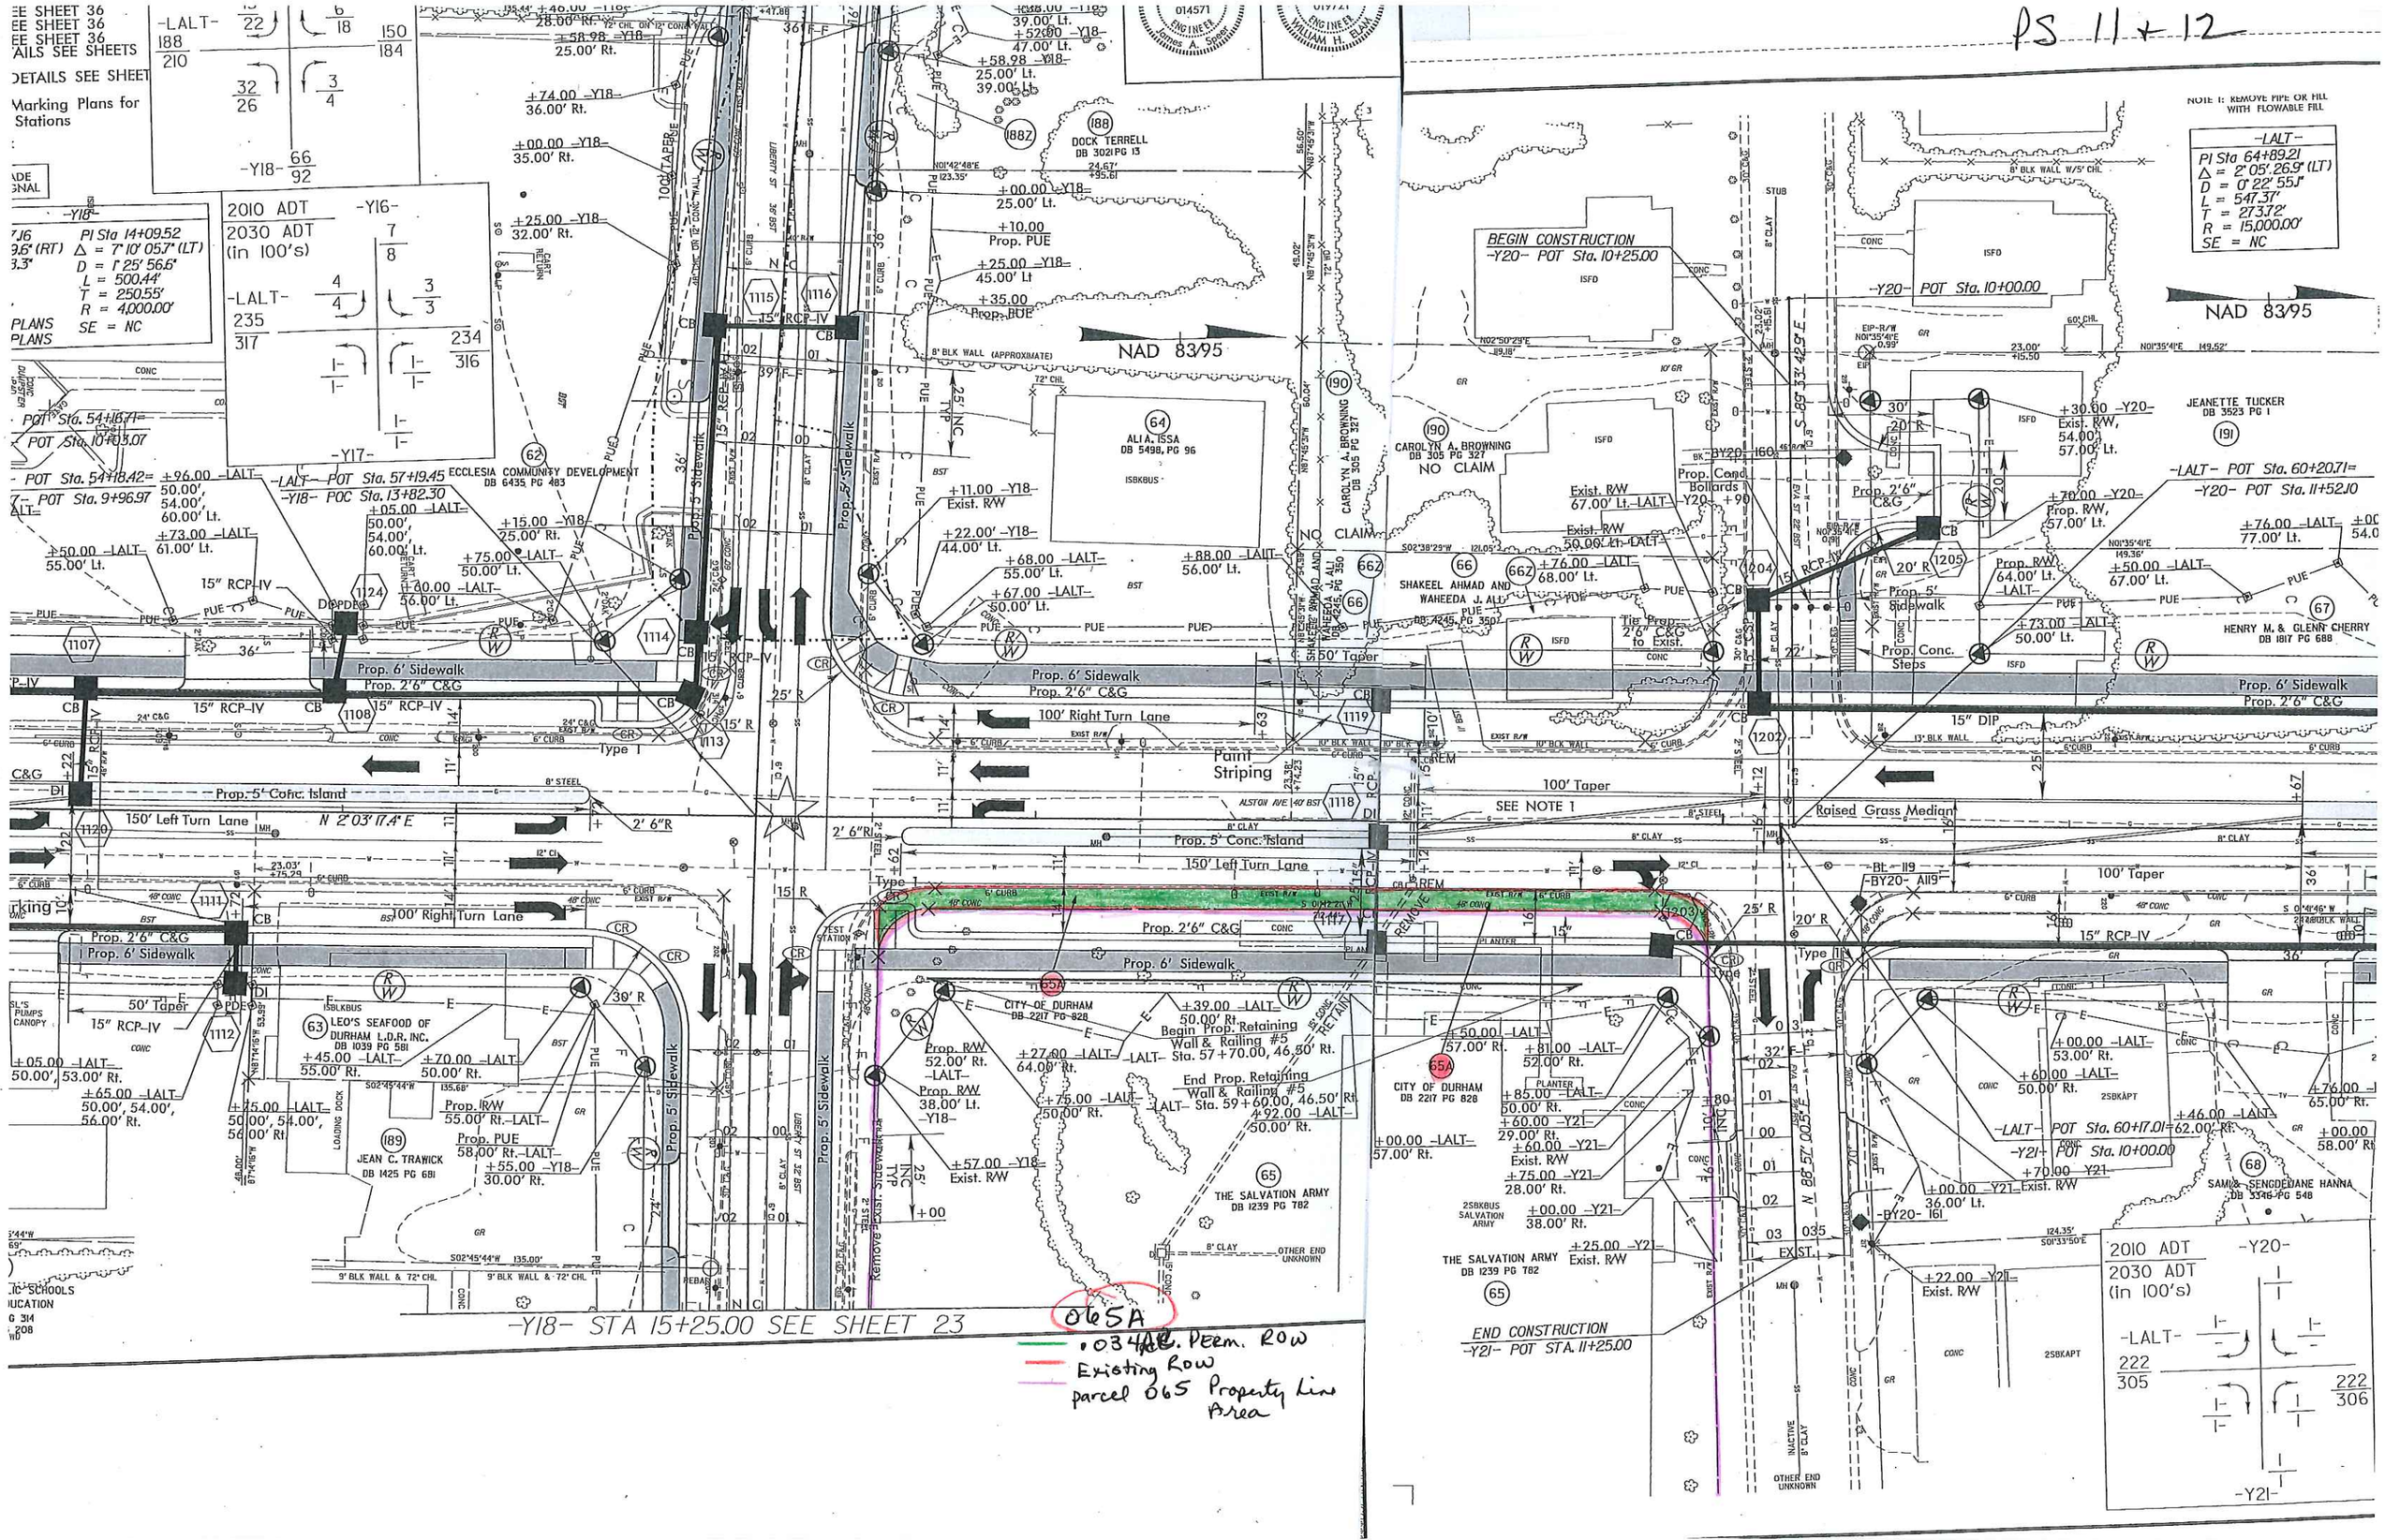
PS 11 + 12
NOTE 1: REMOVE PIPE OR FILL WITH FLOWABLE FILL
-LALT-
PI Sta 64+89.21
Δ = 2° 05' 26.9" (LT)
D = 0° 22' 55.1"
L = 547.37'
T = 273.72'
R = 15,000.00'
SE = NC
NAD 83/95
BEGIN CONSTRUCTION
-Y20- POT Sta. 10+25.00
-Y20- POT Sta. 10+00.00
-LALT- POT Sta. 60+20.71=
-Y20- POT Sta. 11+52.10
-LALT- POT Sta. 60+17.01=
-Y21- POT Sta. 10+00.00
END CONSTRUCTION
-Y21- POT STA. 11+25.00
-Y18- STA 15+25.00 SEE SHEET 23
2010 ADT
2030 ADT
(in 100's)
-LALT-
-Y20-
-Y21-
DOCK TERRELL
DB 3021 PG 13
ALI A. ISSA
DB 5498, PG 96
CAROLYN A. BROWNING
DB 305 PG 327
NO CLAIM
SHAKEEL AHMAD AND WAHEEDA J. ALI
DB 4245, PG 350
ECCLESIA COMMUNITY DEVELOPMENT
DB 6435 PG 483
JEANETTE TUCKER
DB 3523 PG 1
HENRY M. & GLENN CHERRY
DB 1817 PG 688
CITY OF DURHAM
DB 2217 PG 828
THE SALVATION ARMY
DB 1239 PG 782
LEO'S SEAFOOD OF DURHAM L.D.R. INC.
DB 1039 PG 581
JEAN C. TRAWICK
DB 1425 PG 681
SAMI & SENGDEDJANE HANNA
DB 3346 PG 548
Prop. 6' Sidewalk
Prop. 2'6" C&G
Prop. 5' Conc. Island
150' Left Turn Lane
100' Right Turn Lane
100' Taper
Paint Striping
Raised Grass Median
SEE NOTE 1
Begin Prop. Retaining Wall & Railing #5
End Prop. Retaining Wall & Railing #5
Remove Exist. Sidewalk
065A
.034 AC. Perm. ROW
Existing ROW
parcel 065 Property Line Area