Exhibit A-1
Leased Visitor Spaces Location

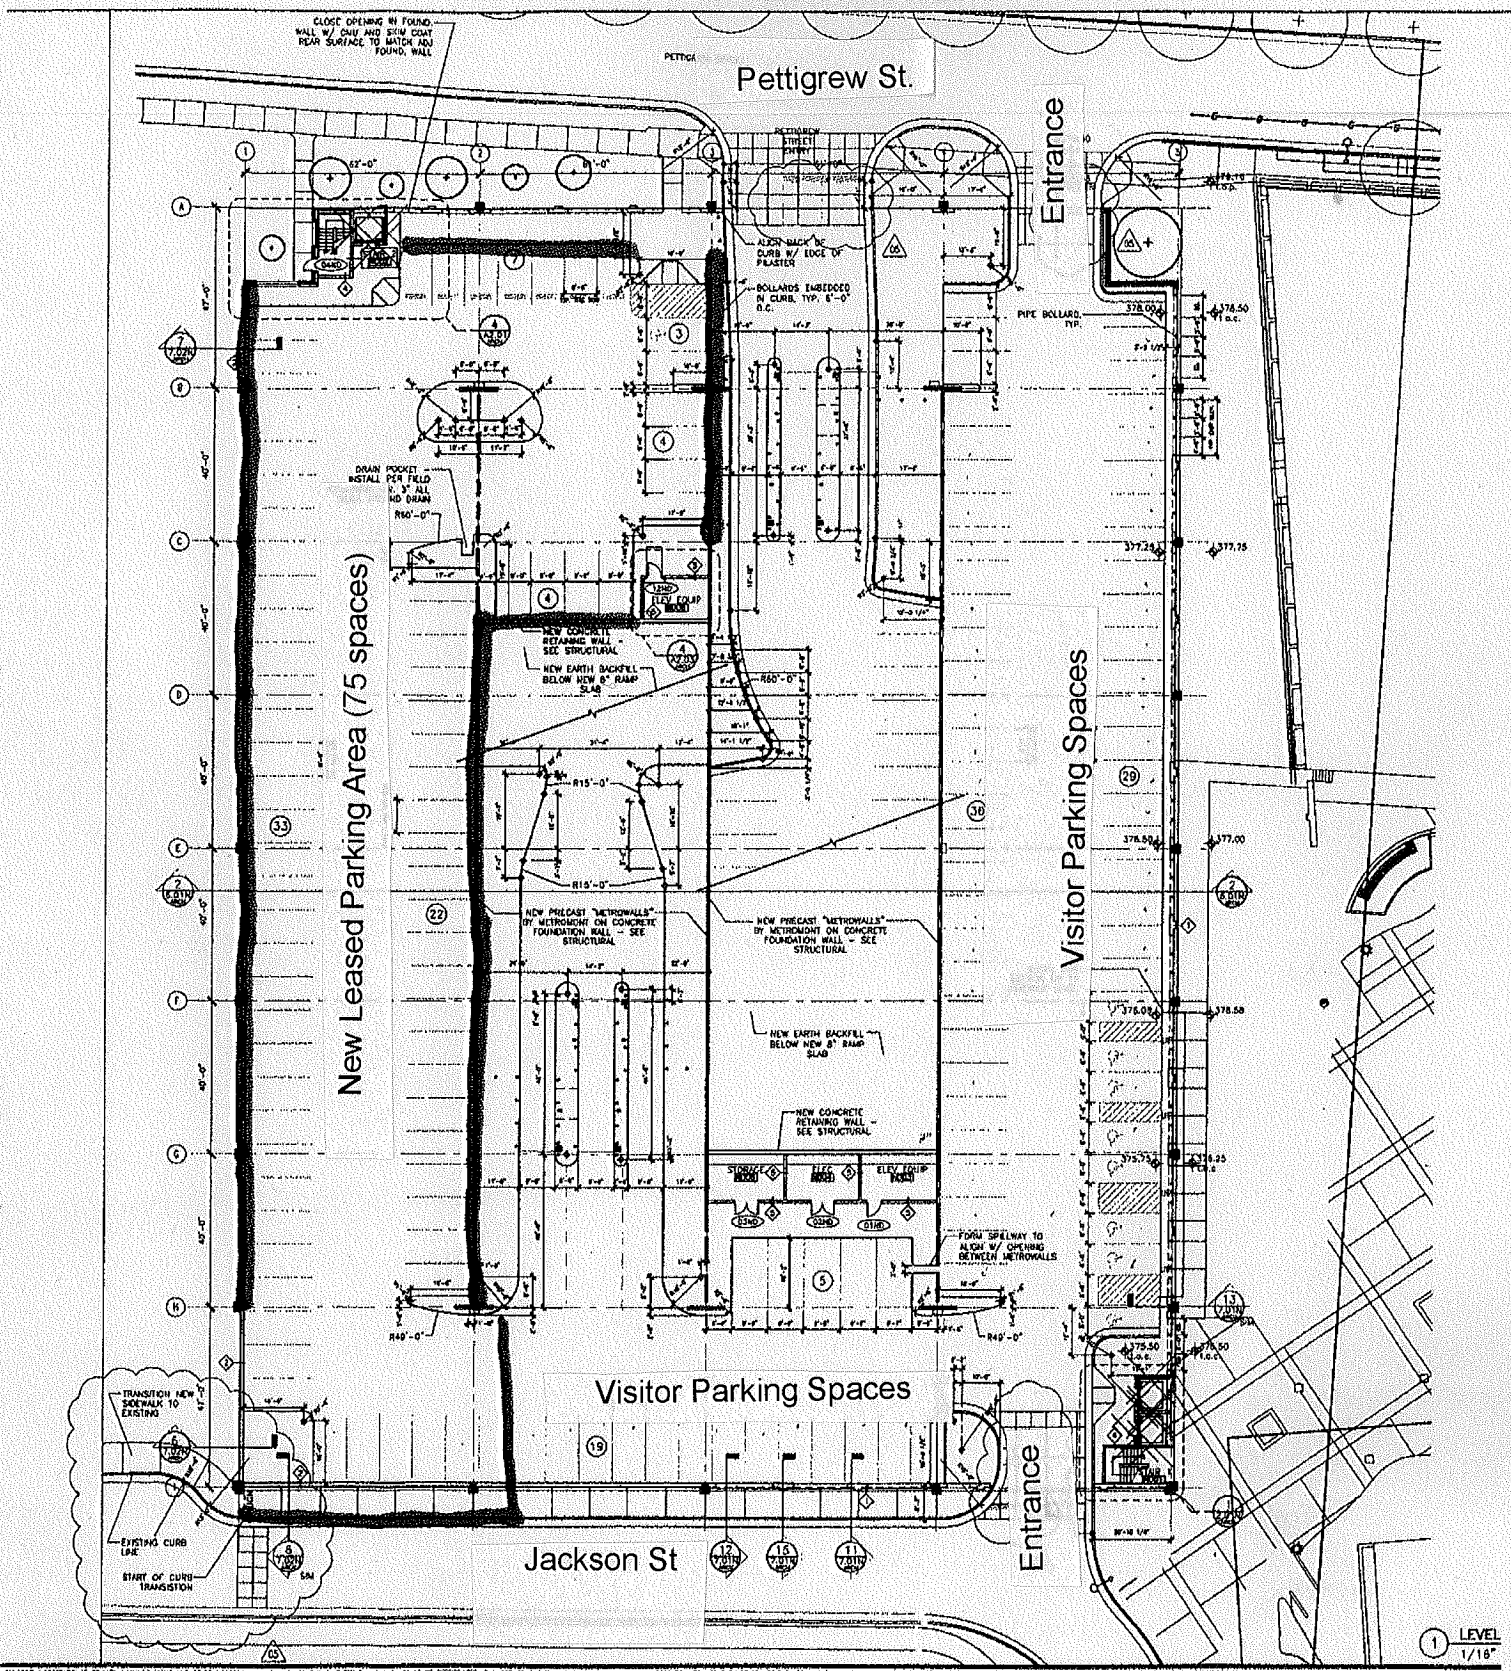

A COPYRIGHT RESERVES TO COMMON LAW COPYRIGHT AND OTHER PROPERTY RIGHTS IN THESE PLANS. THESE PLANS ARE NOT TO BE REPRODUCED, CHANGED OR COPIED IN ANY FORM OR MANNER WHATSOEVER, NOR ARE THEY TO BE ASSIGNED TO ANY THIRD PARTY WITHOUT THAT DEPARTMENT THE EXPRESSED WRITTEN PERMISSION AND CONSENT OF G. EDWIN BELL ARCHITECT/AREA

AMERICAN HISTORIC DISTRICT

NORTH PARKING DECK

PETTIGREW, JACKSON & CARR STREETS
DURHAM, NORTH CAROLINA

G. EDWIN BELL
REGISTERED ARCHITECT
2745
NORTH CAROLINA
DURHAM, NC

Bell Architecture
735 Ninth Street
Durham, North Carolina 27705
919.286.2575 phone
919.286.1908 facsimile
info@bellarchitecture.net email
ARCHITECT

Project AMERICAN
Date 29 OCT 2003
Issued For
Revisions
#02: 25 MAR 2004
#03: 30 MAR 2004
#04: 22 APR 2004
#05: UNRELEASED
Drawn By JJ