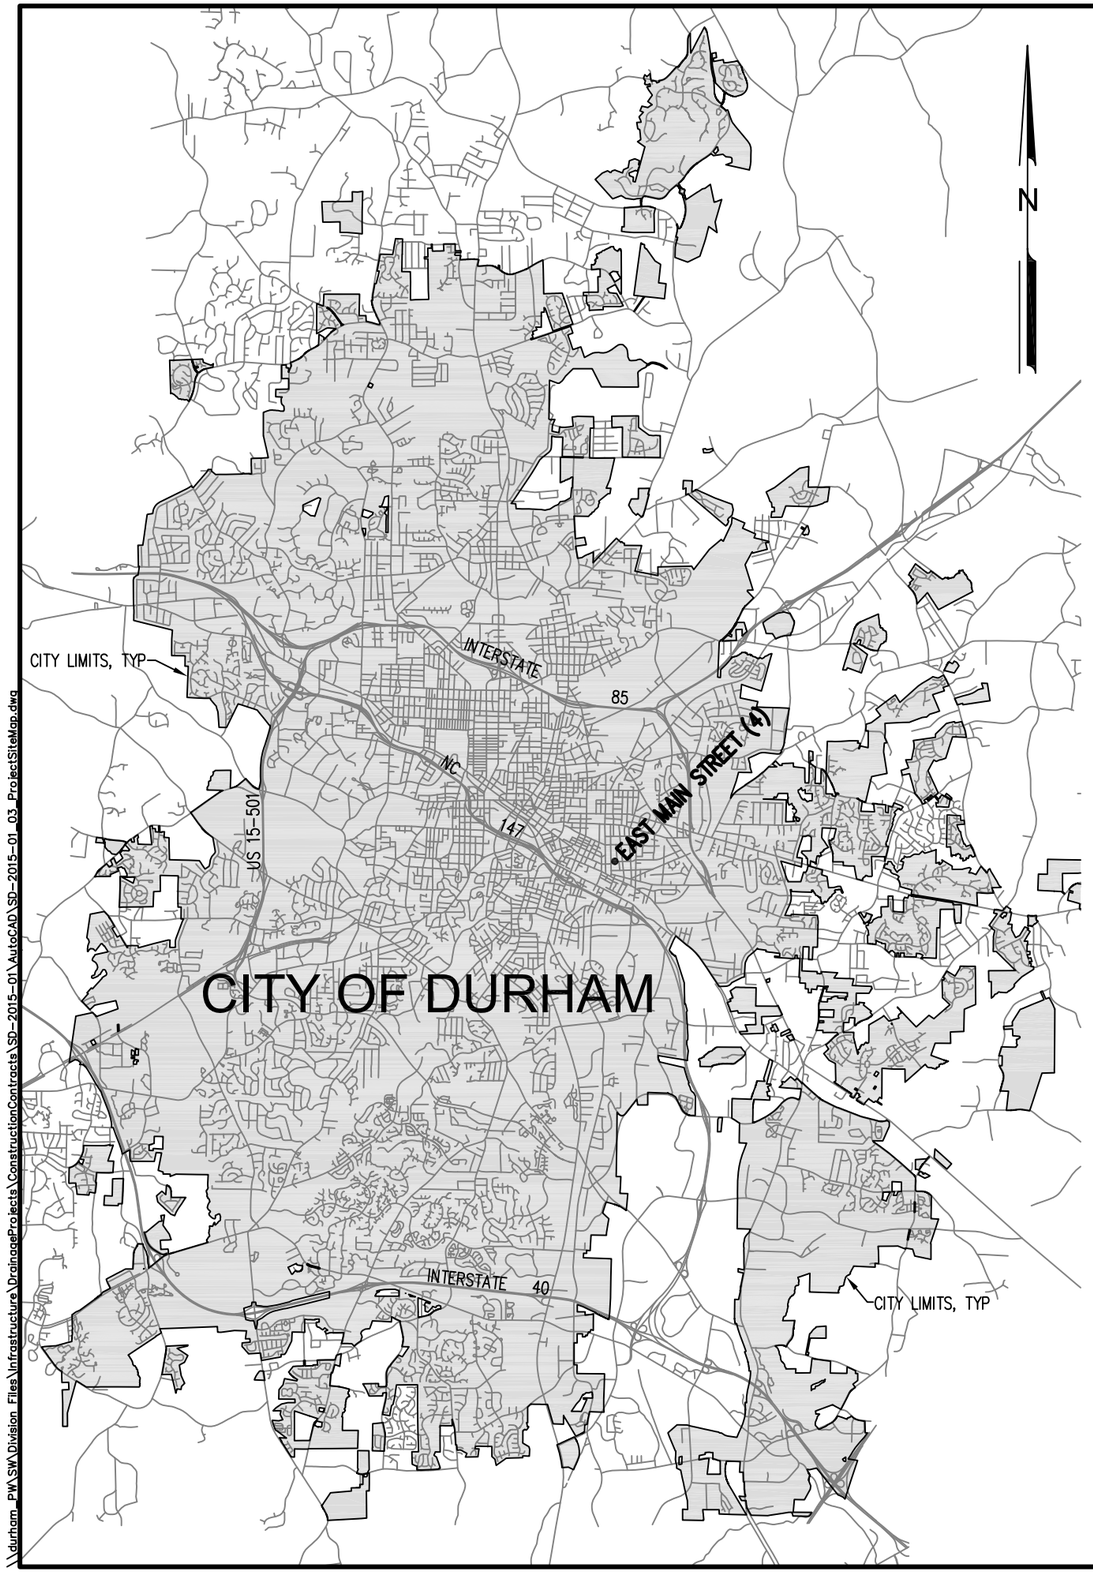

(1) RIGHT-OF-WAY PROJECT

EAST MAIN STREET
SEE SHEET 4
RIGHT-OF-WAY

CONTRACT SD-2015-01

PROJECT SITE MAP

SHEET NO. 3

STORMWATER & GIS SERVICES DIVISION
PUBLIC WORKS DEPARTMENT
CITY OF DURHAM, NORTH CAROLINA
JULY 20, 2015

0' 10,000' 20,000'
GRAPHIC SCALE: 1"=10,000'

LEGEND:

	EXISTING	PROPOSED
PROPERTY OR RIGHT-OF-WAY LINE		N/A
ROADWAY		N/A
CONCRETE SIDEWALK		N/A
TOPOGRAPHIC LINE	364	N/A
EDGE OF BUILDING/STRUCTURE		N/A
SANITARY SEWER LINE	SS 8" VCP	N/A
SANITARY SEWER MANHOLE	SS SSMH SS	N/A
STORM DRAINAGE CHANNEL	EXISTING CHANNEL	N/A
STORM DRAINAGE LINE	30" RCP	N/A
CATCH BASIN	30" RCP 30" RCP	N/A
STORM DRAINAGE MANHOLE	30" RCP 30" RCP	N/A
FLARED END SECTION	15" RCP	N/A
CURED IN PLACE PIPE (CIPP)	N/A	N/A
PIPE JOINT REPAIR	N/A	N/A
WATER LINE	W 8" DI	N/A
FIRE HYDRANT	W FH W	N/A
WATER VALVE	W WV W	N/A
CONSTRUCTION LIMITS	N/A	

\\durham_pw\SW\Division_Files\Infrastructure\DrainageProjects\ConstructionContracts\SD-2015-01\AutoCAD\SD-2015-01_03_ProjectSiteMap.dwg