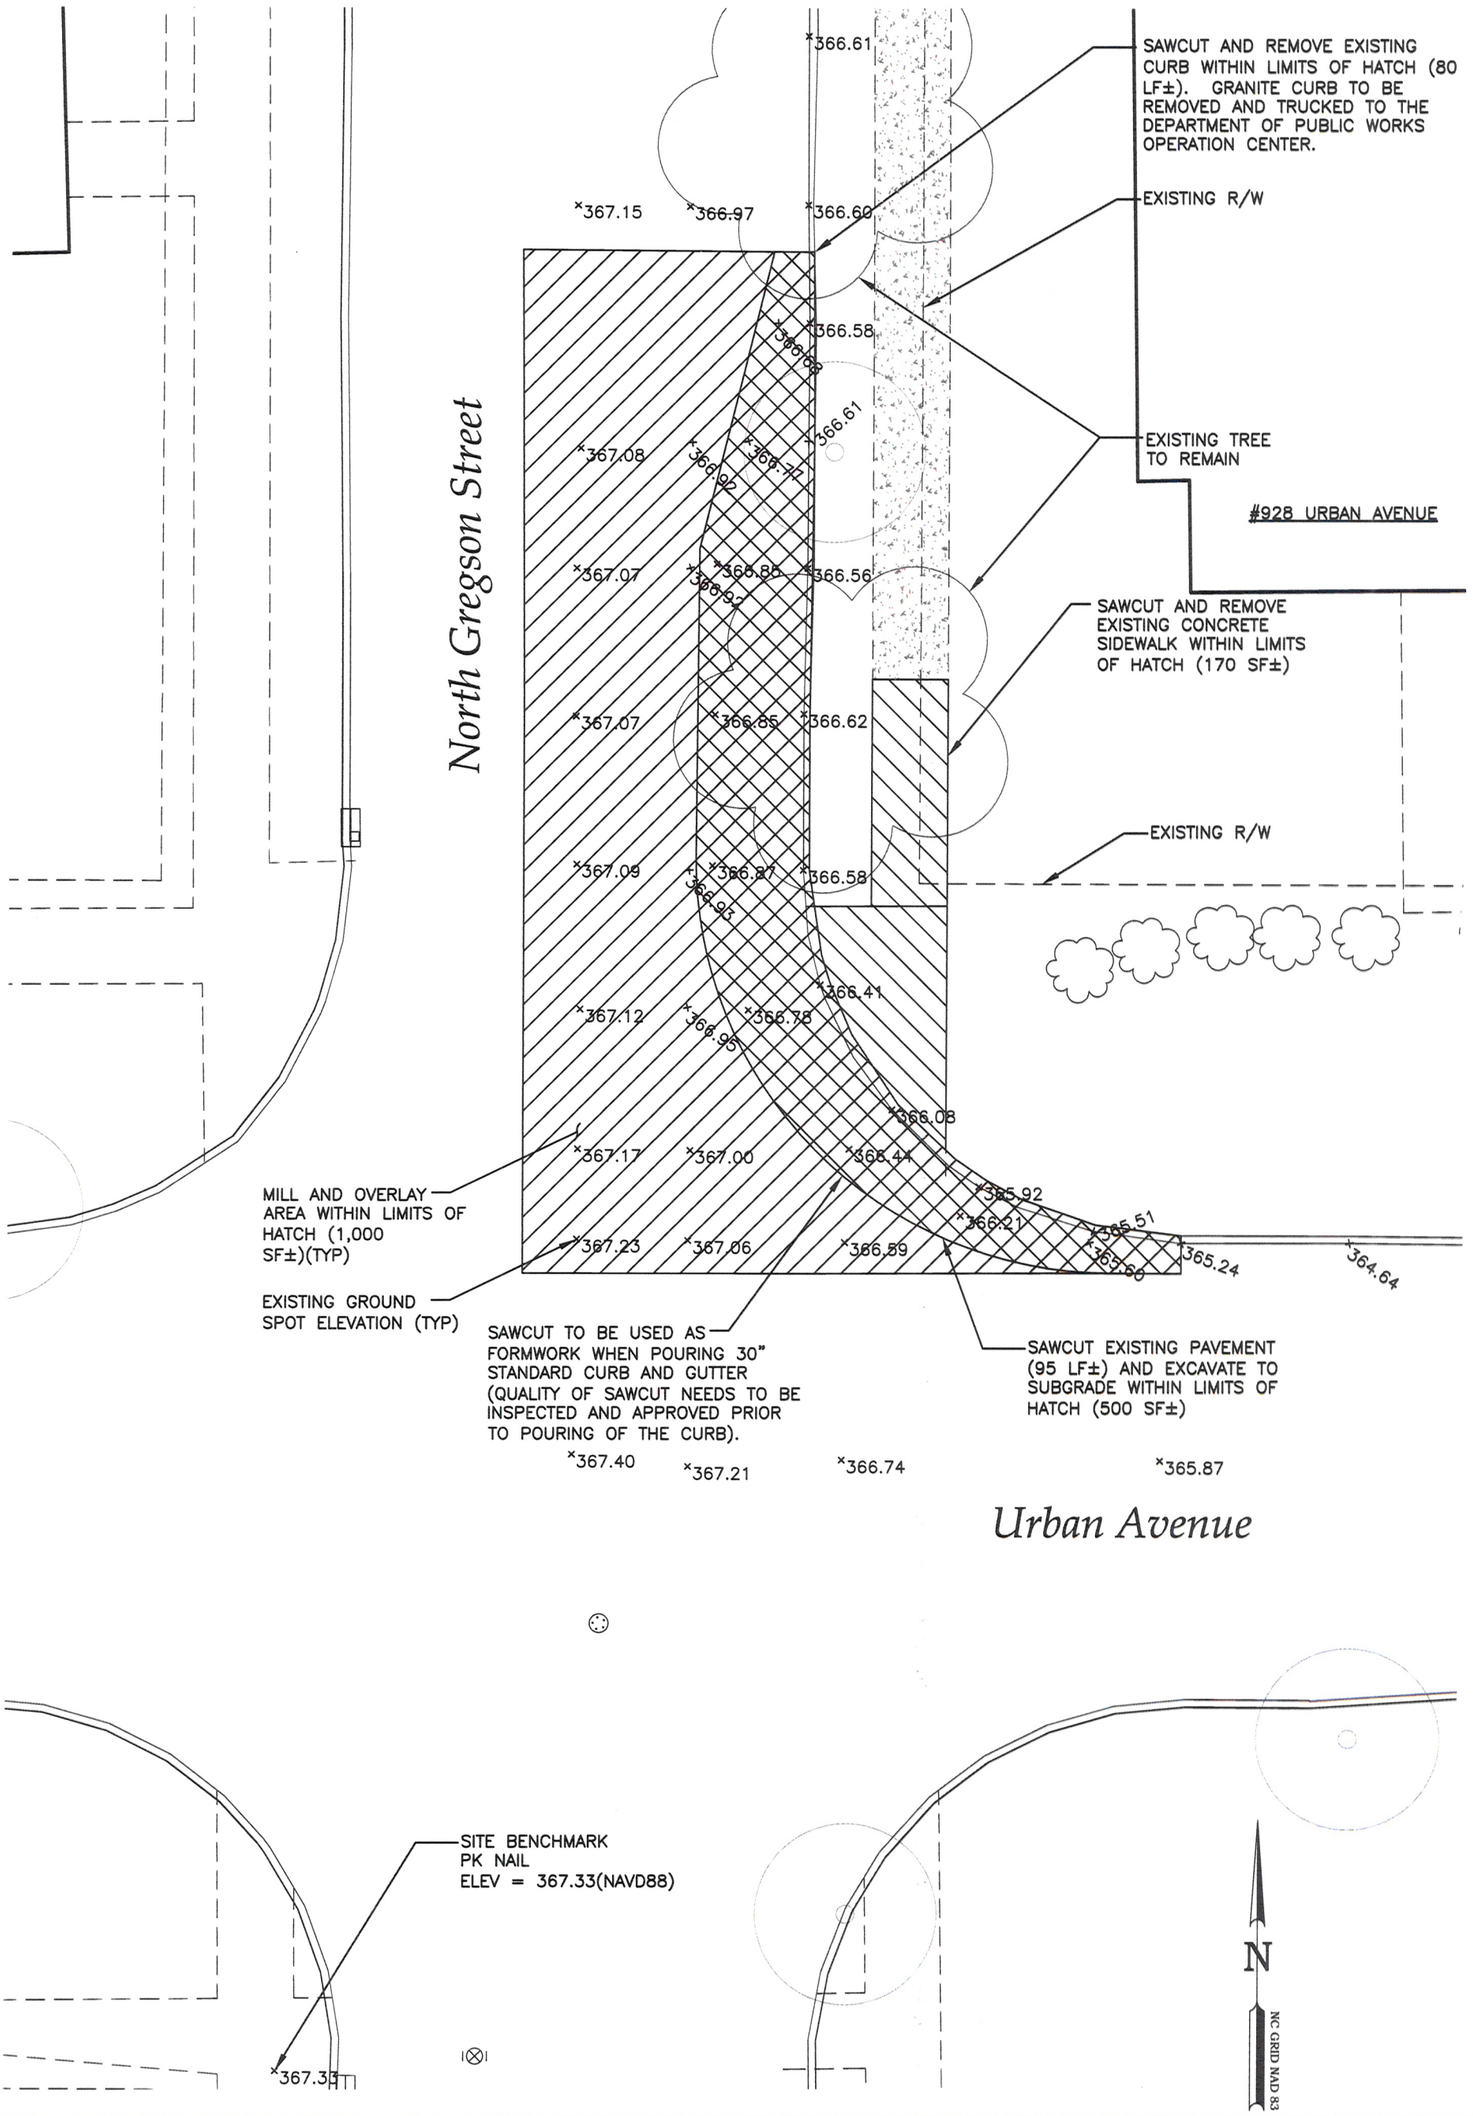

DURHAM
1 8 6 9
CITY OF MEDICINE

NORTH CAROLINA PROFESSIONAL SEAL 31611 ENGINEER ERIC J. HALSTEAD
Eric Halstead
7/30/09

GREGSON STREET & URBAN AVENUE
PROPOSED NECKDOWN DEMOLITION PLAN

CITY OF DURHAM, NORTH CAROLINA
DEPARTMENT OF PUBLIC WORKS

CITY OF DURHAM
Scale: 1"=10' Date: 07/30/2009
0 10 20

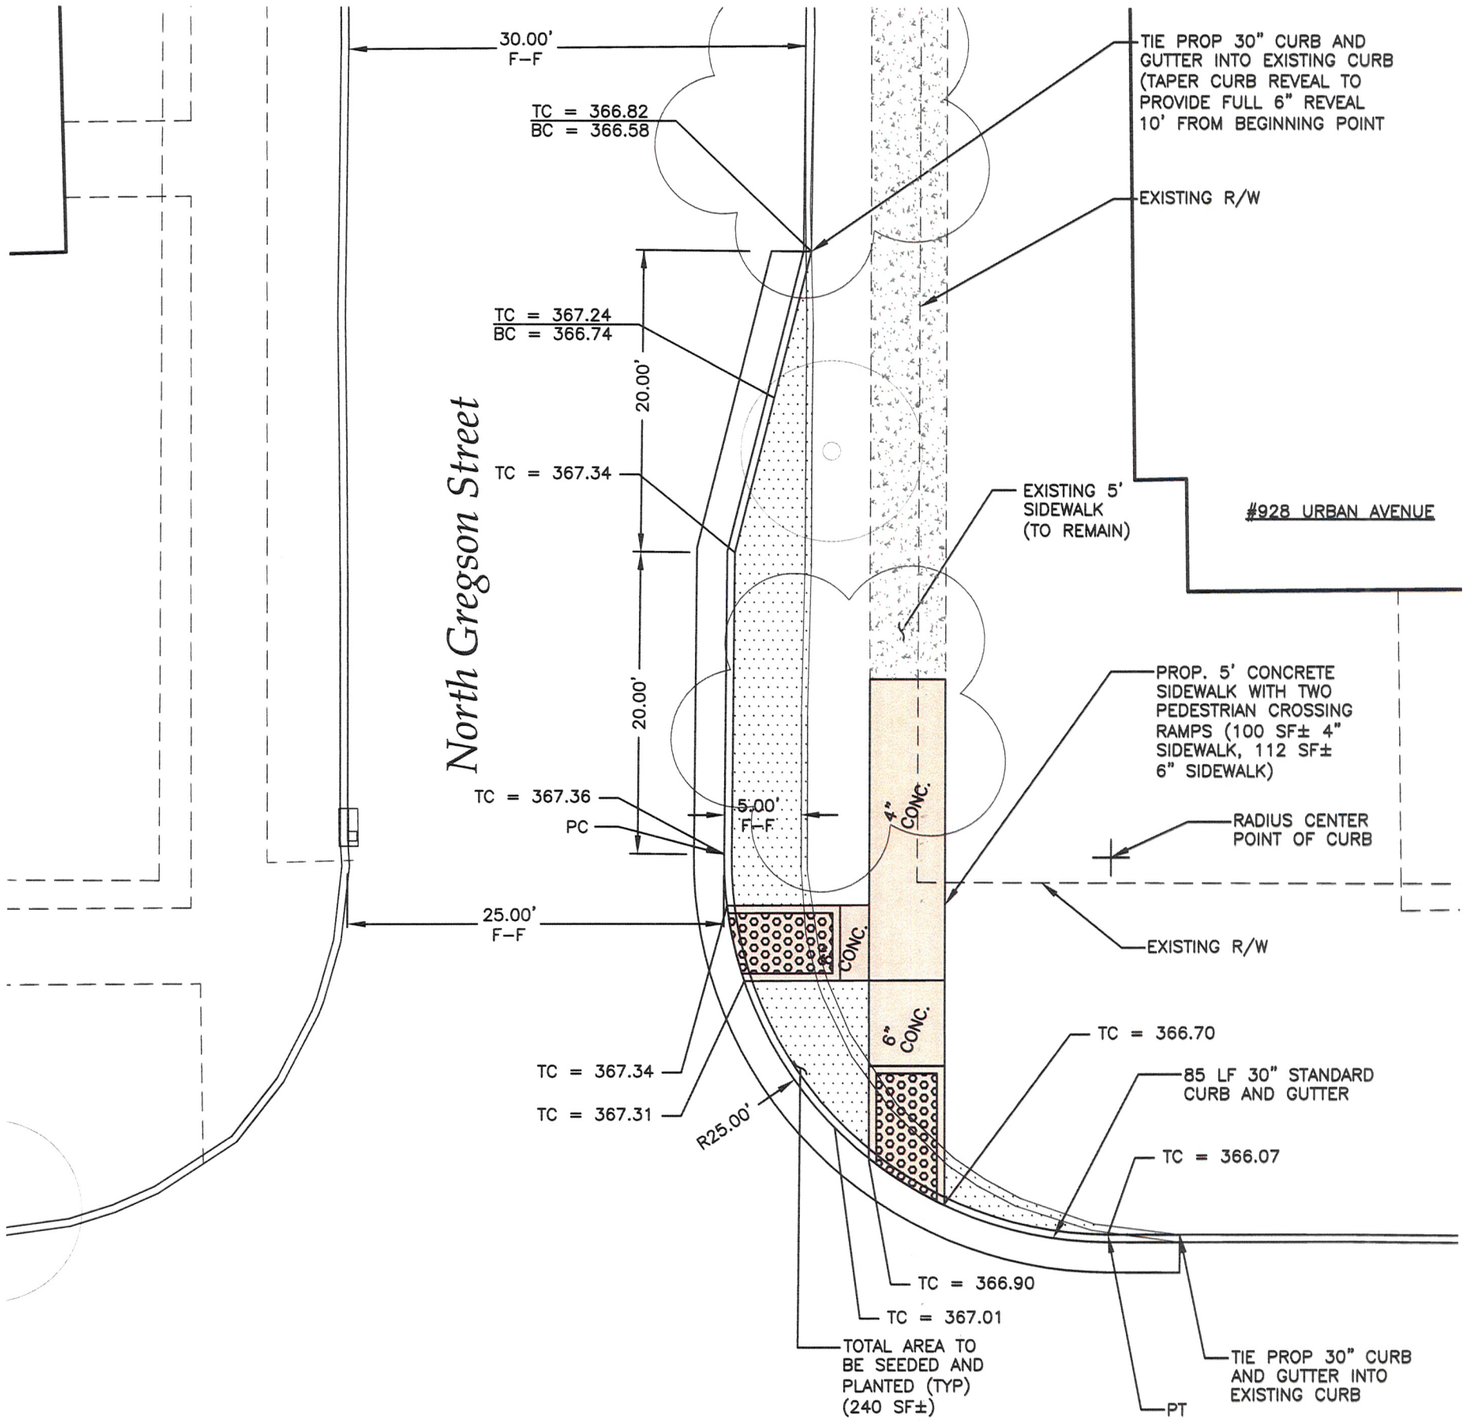

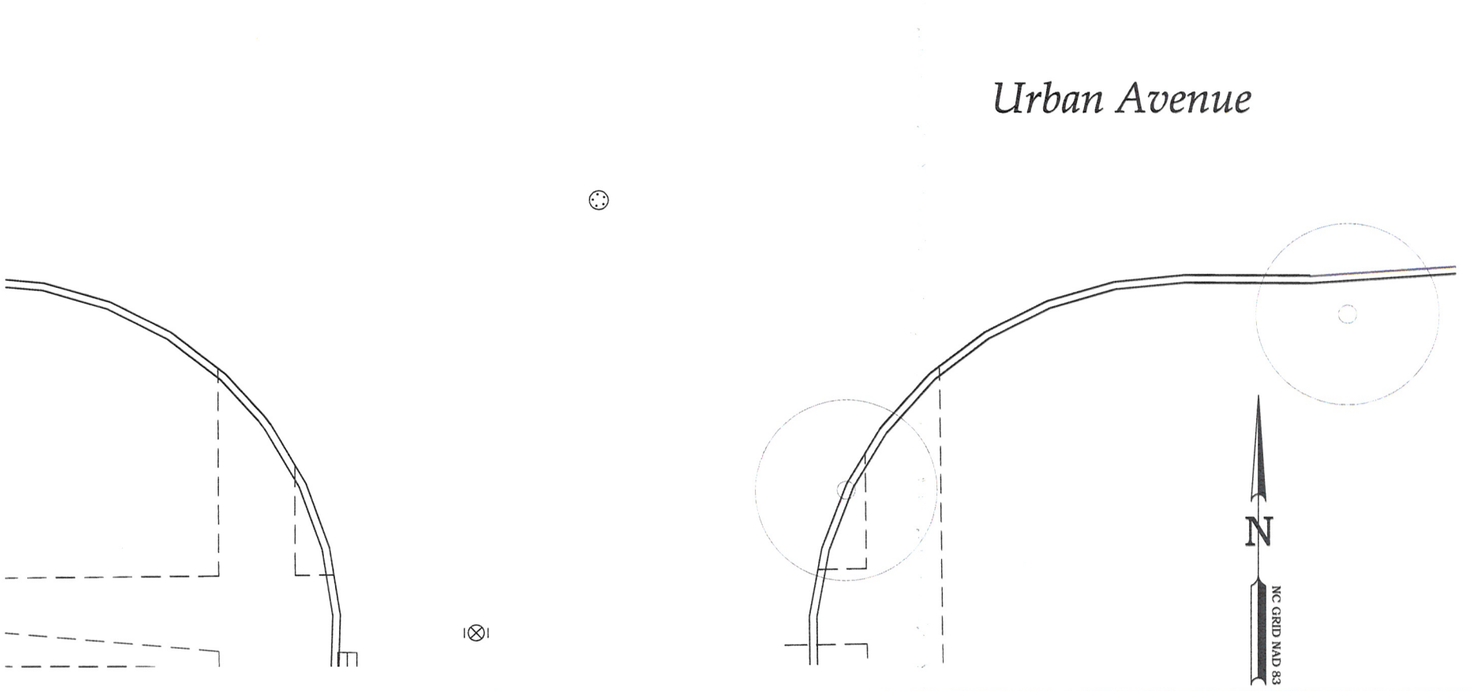

DURHAM
1 8 6 9
CITY OF MEDICINE

NORTH CAROLINA PROFESSIONAL SEAL 31611 ENGINEER ERIC J. HALSTEAD
Eric Halstead
7/30/09

GREGSON STREET & URBAN AVENUE
PROPOSED NECKDOWN
SITE PLAN

CITY OF DURHAM, NORTH CAROLINA
DEPARTMENT OF PUBLIC WORKS

CITY OF DURHAM
Scale: 1"=10' Date: 07/30/2009
0 10 20

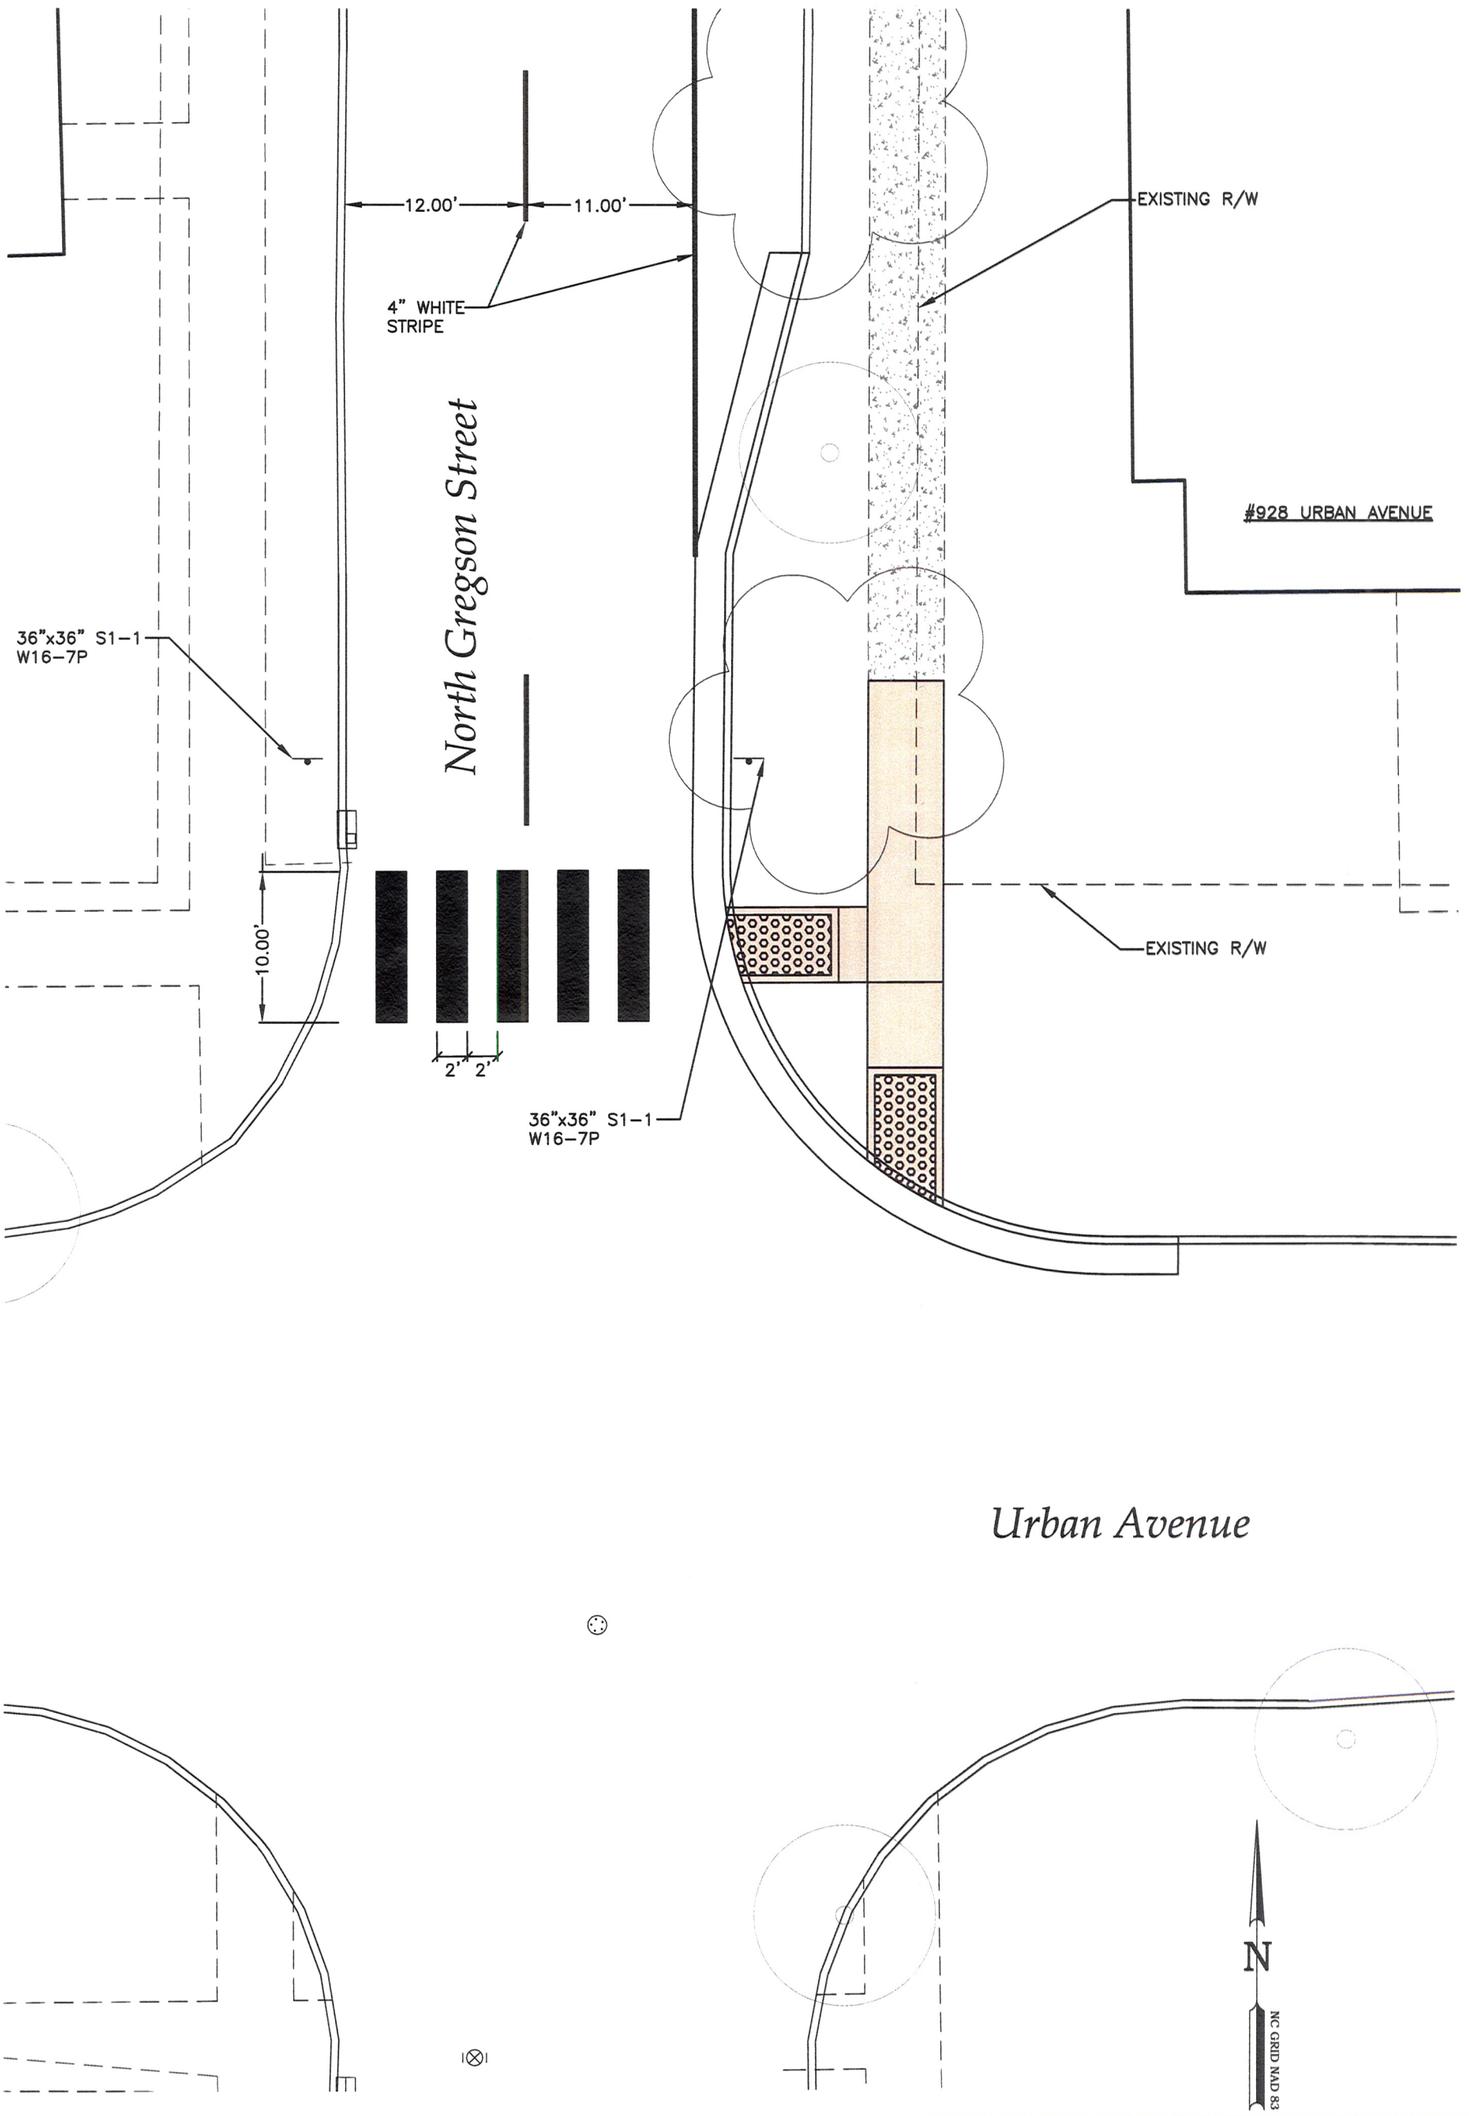

DURHAM
1 8 6 9
CITY OF MEDICINE

NORTH CAROLINA PROFESSIONAL SEAL 31611 ENGINEER ERIC J. HALSTEAD
7/30/09

GREGSON STREET & URBAN AVENUE
PROPOSED NECKDOWN
SIGN & PAVEMENT MARKING PLAN

CITY OF DURHAM, NORTH CAROLINA
DEPARTMENT OF PUBLIC WORKS

CITY OF DURHAM
Scale: 1"=10' Date: 07/30/2009
0 10 20