CITY OF DURHAM

STREET SECTION
COLLECTOR STREET

Dept. of Public Works
101 City Hall Plaza
Durham, NC 27701

CITY OF DURHAM, NC

USE WITH THE STANDARD SPECIFICATIONS ONLY

Voice (919) 560-4326
www.durhamnc.gov

SCALE:	DETAIL#
Not to Scale	401.12
REVISION DATE:	SHEET#
1/2022	1 of 1

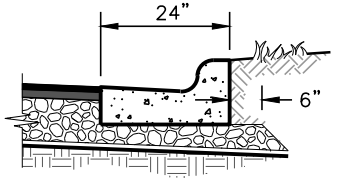

24" CURB AND GUTTER

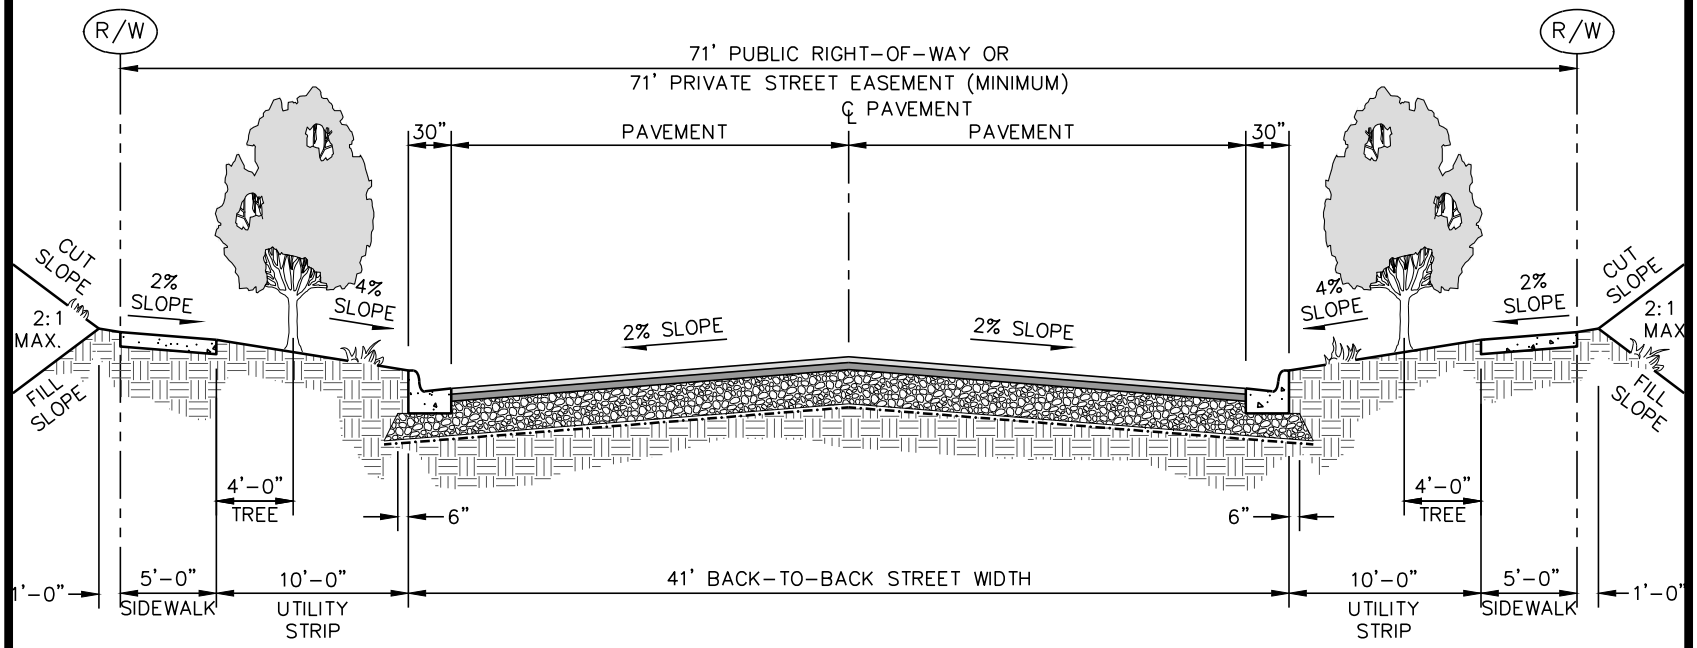

NOTES:

1. Type of street section shall be chosen according to the table of minimum design requirements for public and private residential streets in Section 9.0, Reference Guide for Development.
2. See Pavement Design Requirements – Section 9.0, Reference Guide for Development: http://durhamnc.gov/DocumentCenter/View/3331 for paving and base cross section design.