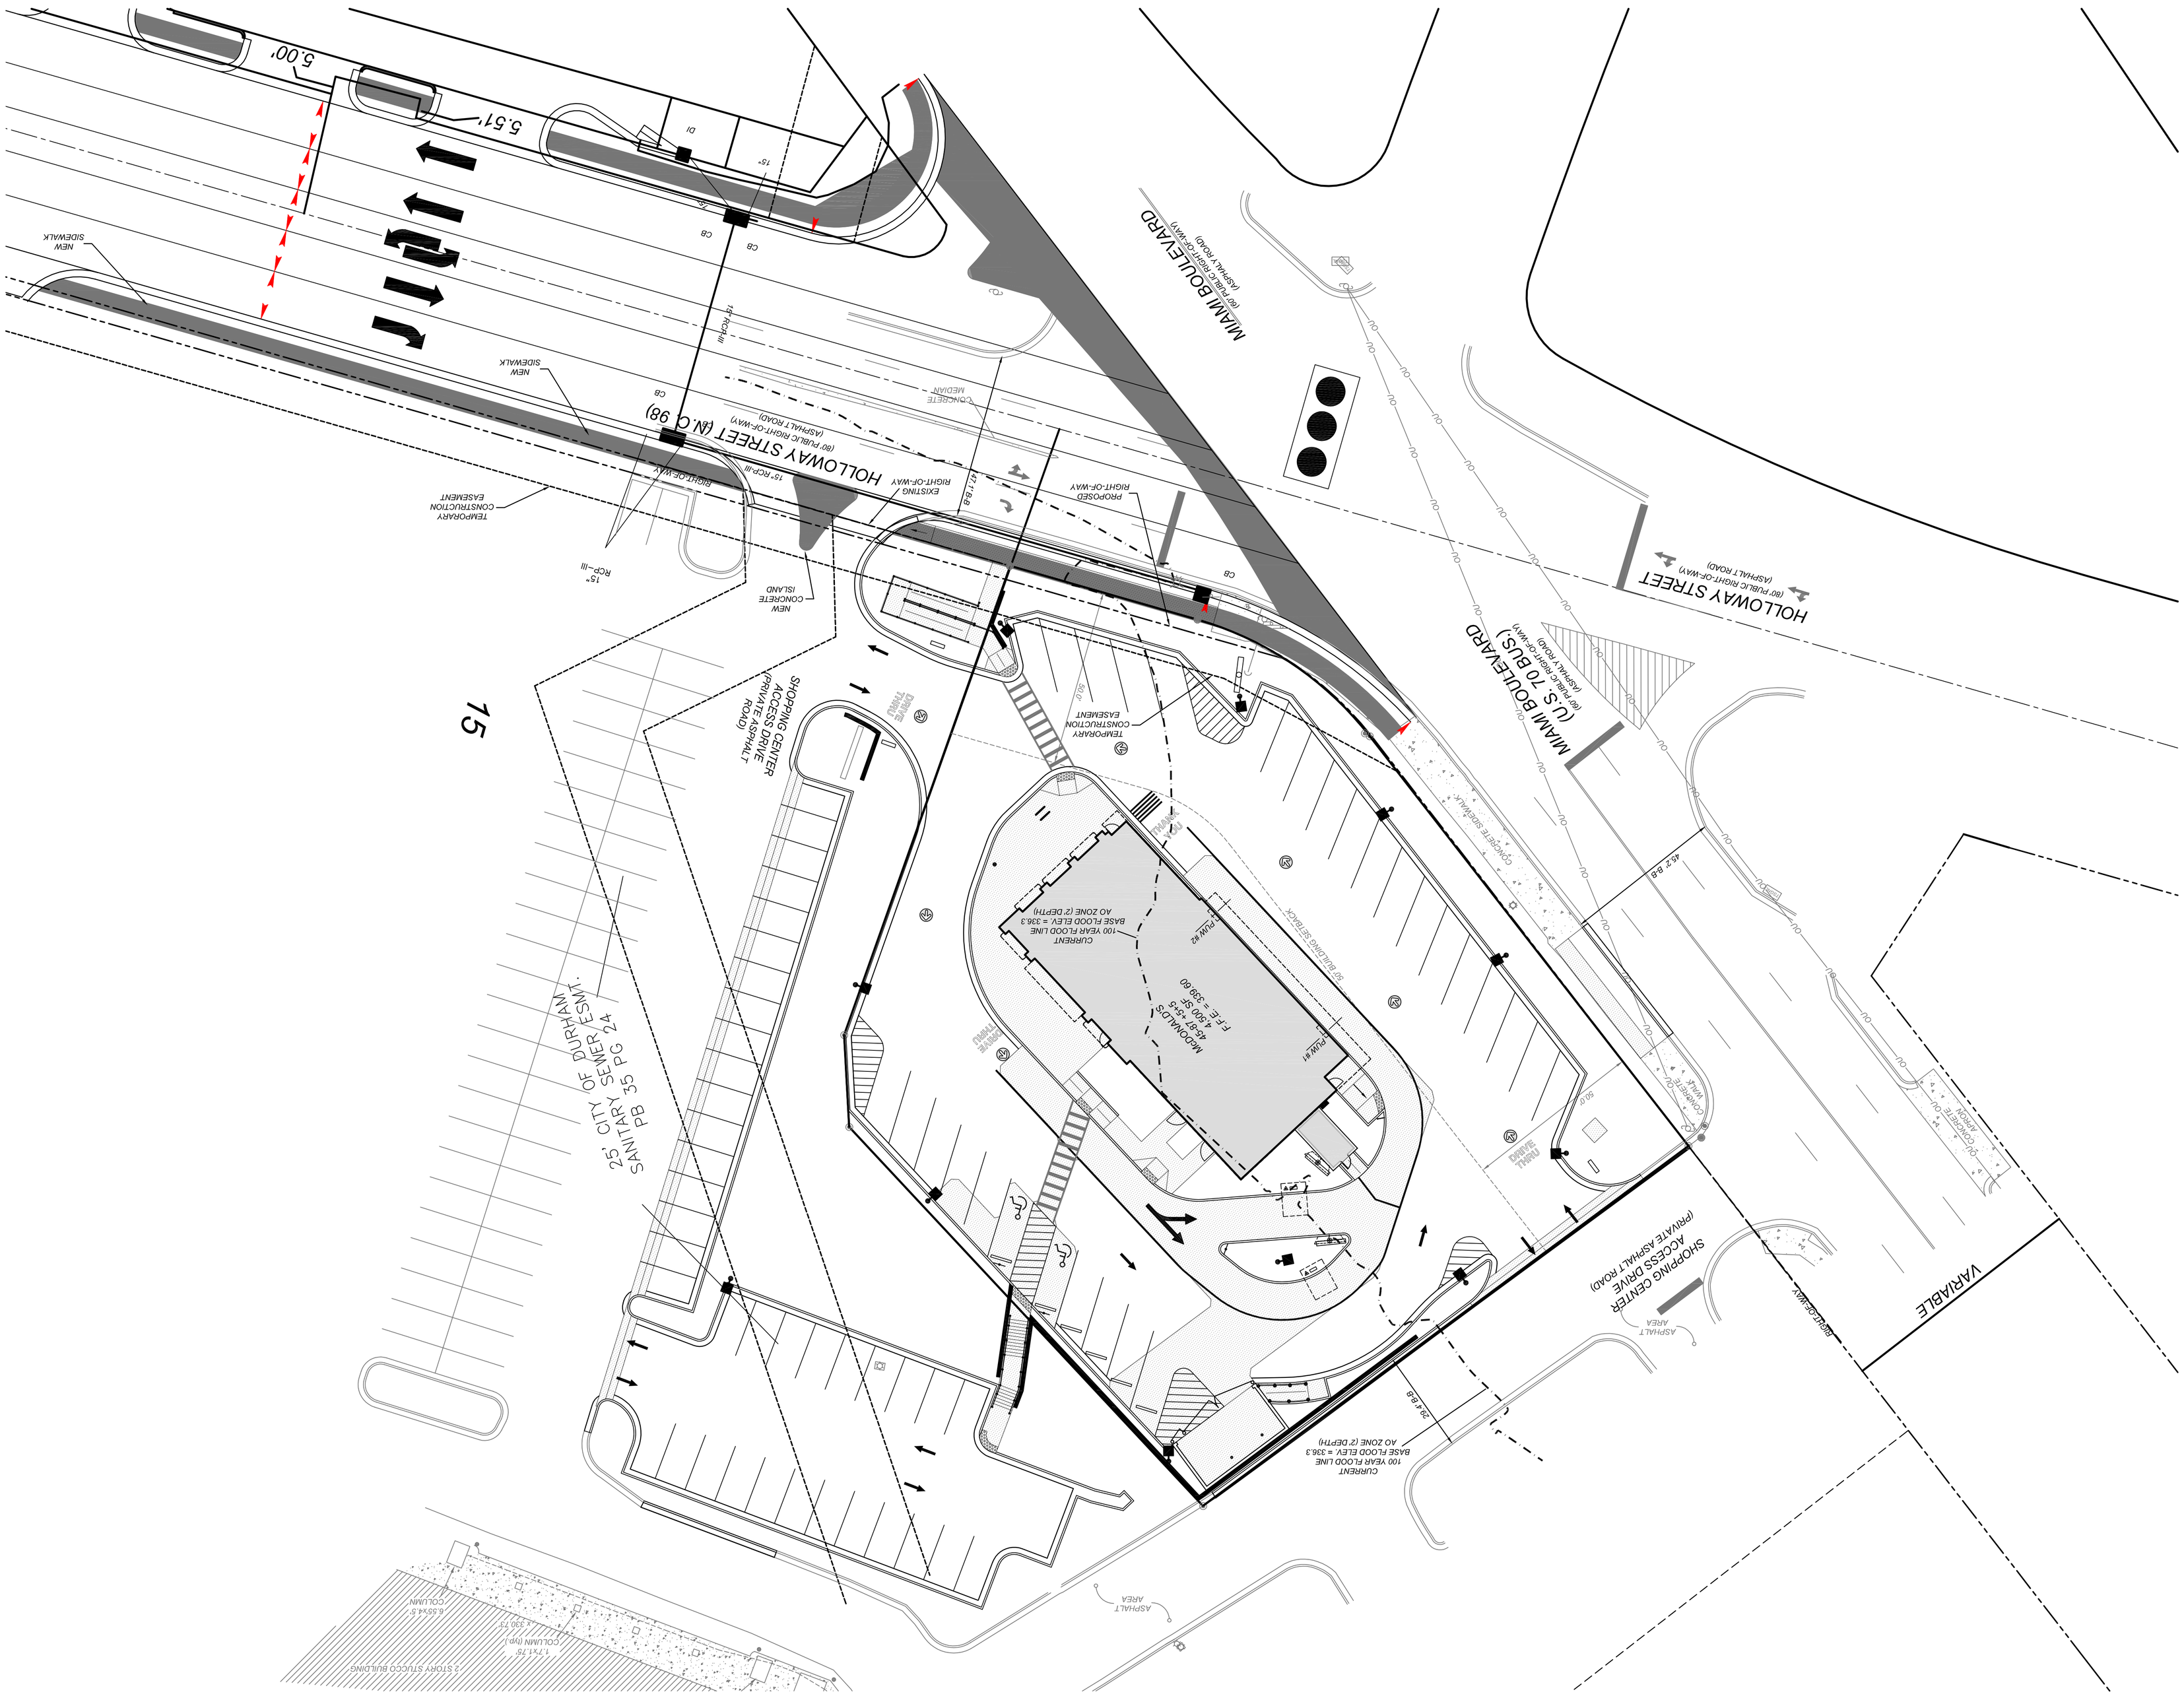

MIAMI BOULEVARD
(80' PUBLIC RIGHT-OF-WAY)
(ASPHALT ROAD)
HOLLOWAY STREET (N.C. 98)
(80' PUBLIC RIGHT-OF-WAY)
(ASPHALT ROAD)
MIAMI BOULEVARD
(U.S. 70 BUS.)
(80' PUBLIC RIGHT-OF-WAY)
(ASPHALT ROAD)
HOLLOWAY STREET
(80' PUBLIC RIGHT-OF-WAY)
(ASPHALT ROAD)
VARIABLE
SHOPPING CENTER
ACCESS DRIVE
(PRIVATE ASPHALT ROAD)
SHOPPING CENTER
ACCESS DRIVE
(PRIVATE ASPHALT ROAD)
25' CITY OF DURHAM
SANITARY SEWER ESMT.
PB 35 PG 24
15
5.00'
5.51'
NEW SIDEWALK
NEW SIDEWALK
TEMPORARY CONSTRUCTION EASEMENT
NEW CONCRETE ISLAND
EXISTING RIGHT-OF-WAY
PROPOSED RIGHT-OF-WAY
CONCRETE MEDIAN
TEMPORARY CONSTRUCTION EASEMENT
CONCRETE SIDEWALK
CURRENT
100 YEAR FLOOD LINE
BASE FLOOD ELEV. = 336.3
AO ZONE (2' DEPTH)
CURRENT
100 YEAR FLOOD LINE
BASE FLOOD ELEV. = 336.3
AO ZONE (2' DEPTH)
McDONALD'S
45-87 +5+5
4,500 SF
F.F.E. = 339.60
PUW #1
PUW #2
DRIVE THRU
DRIVE THRU
ASPHALT AREA
ASPHALT AREA
RIGHT-OF-WAY