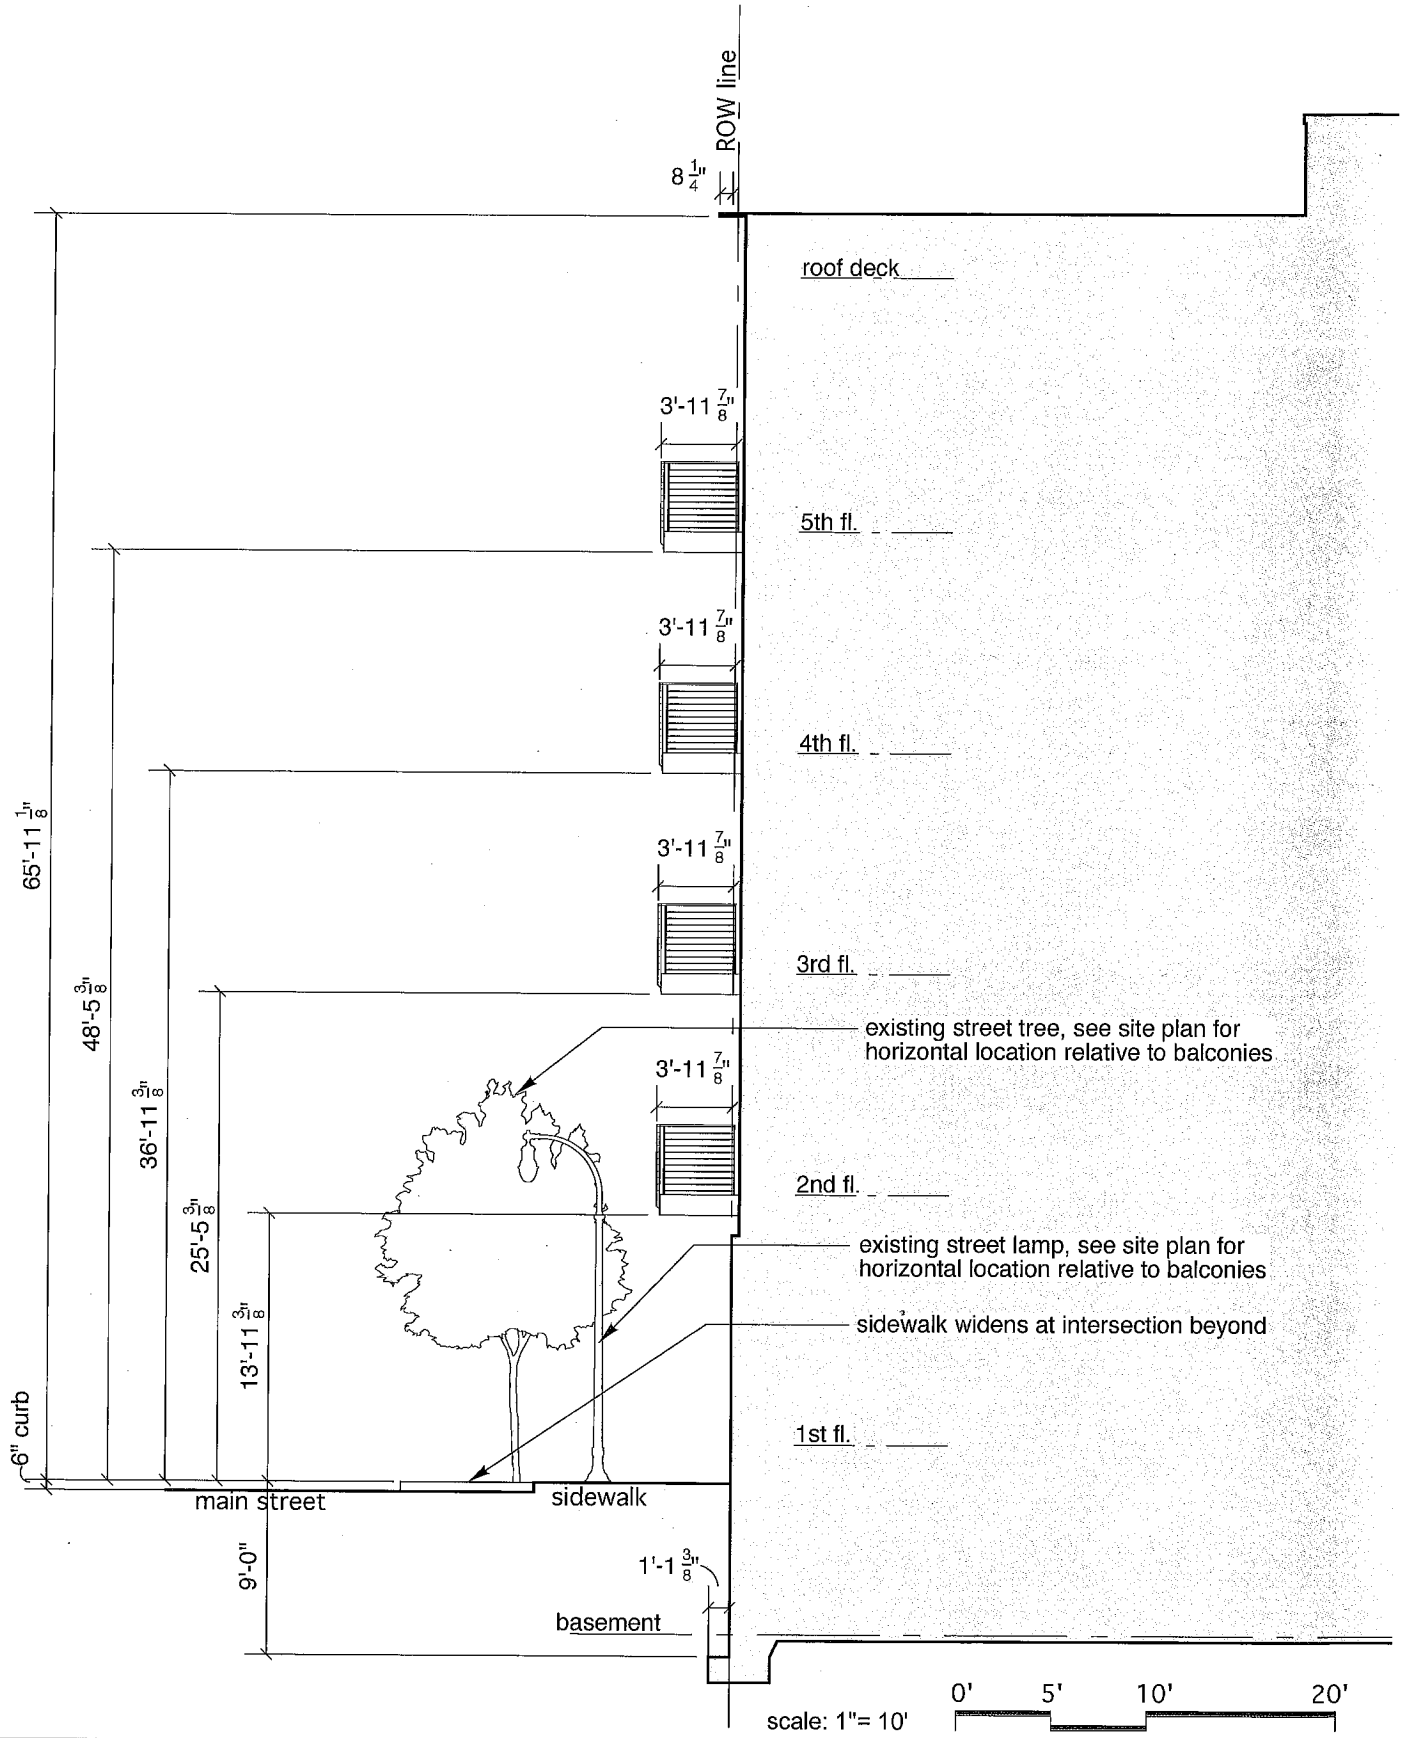

CENTER STUDIO ARCHITECTURE

www.centerstudioarchitecture.com
downtown durham, nc 919.688.2700

church + main

126-130 east main street, durham, nc

city of durham license agreement exhibit

ROW encroachment section

february 19, 2014

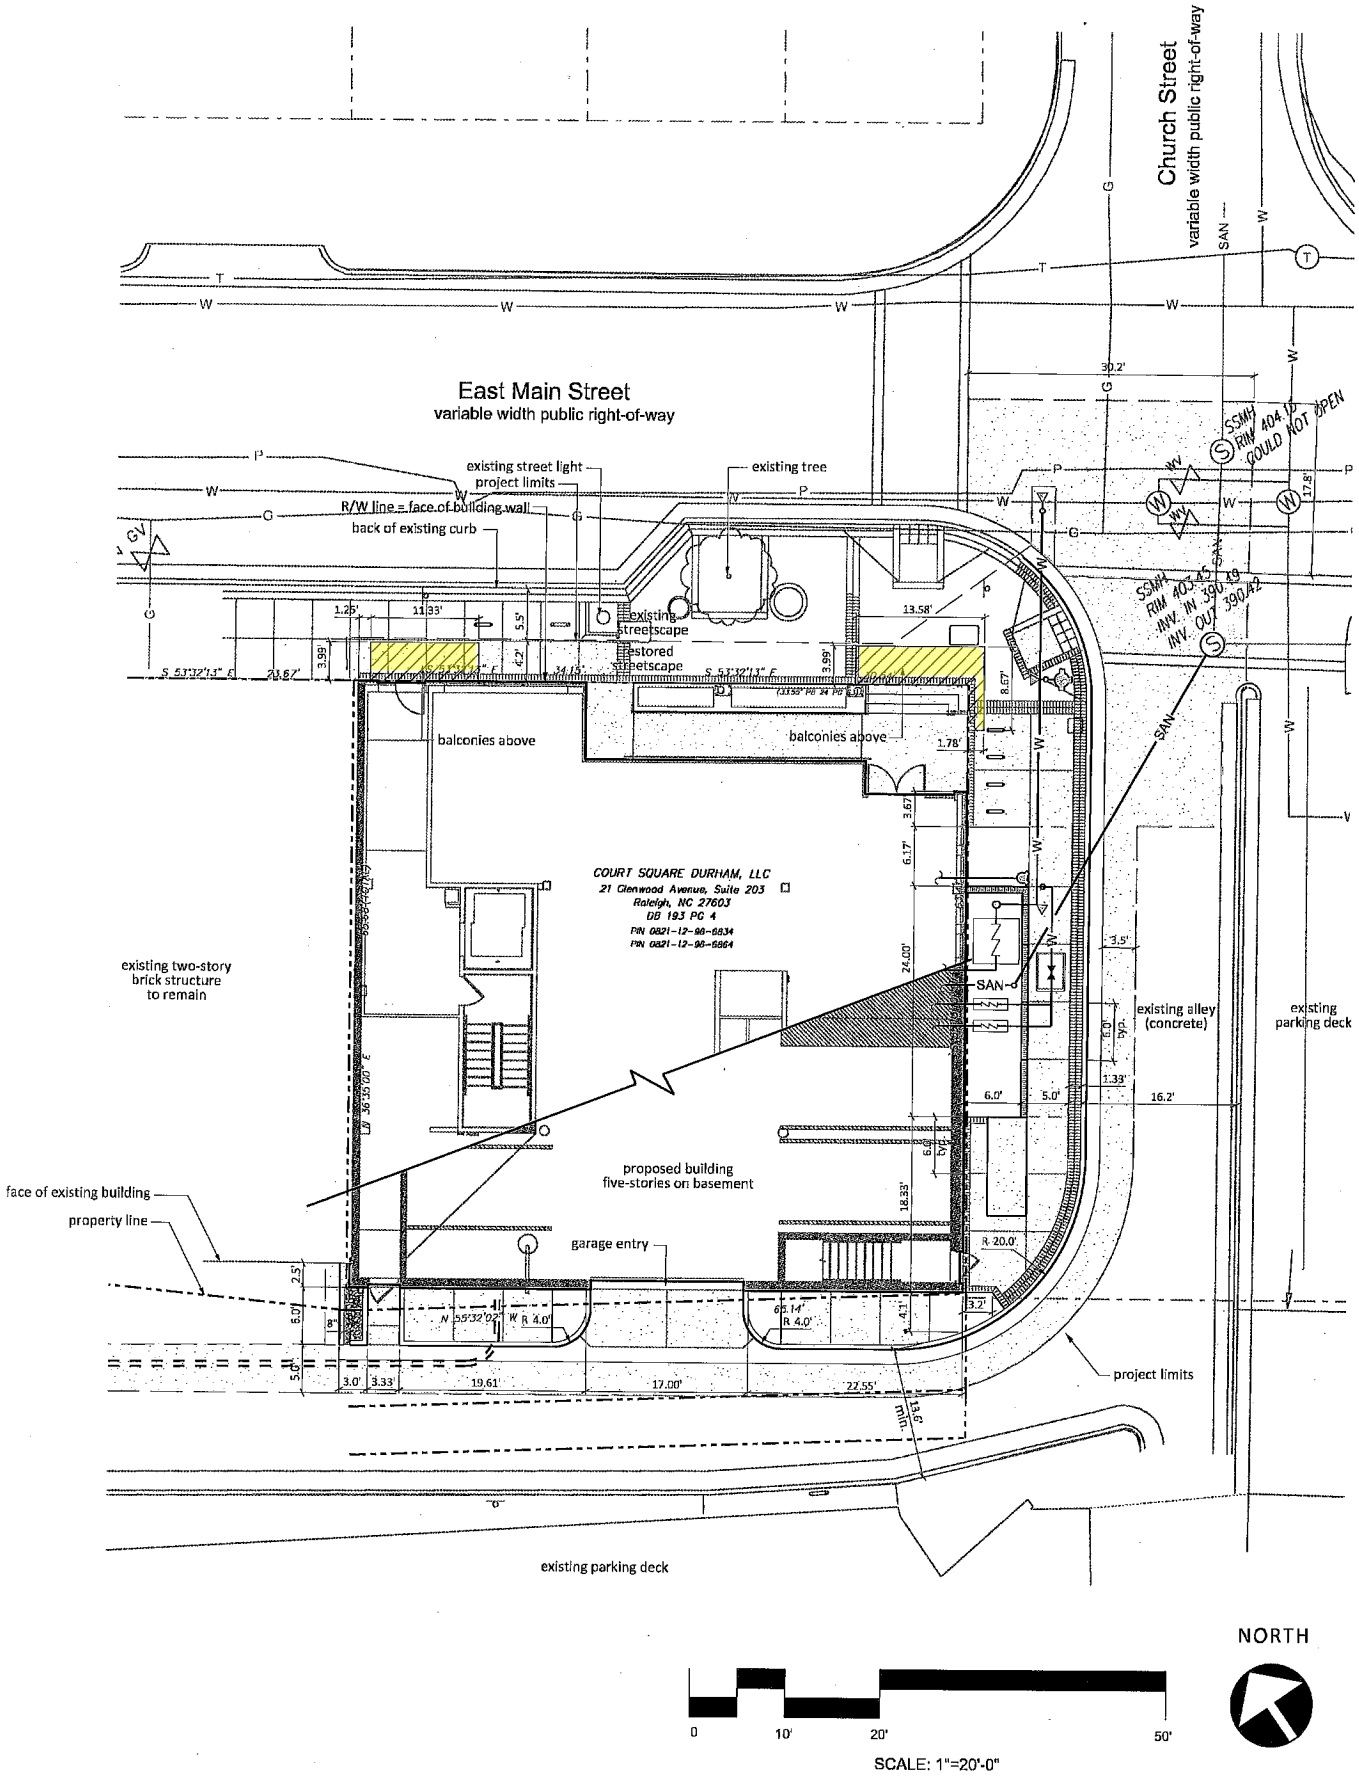

City of Durham license agreement exhibit

Church + Main

126-130 East Main Street
February 19, 2014

EMERSON
LAND PLANNING
1202 North Gregson Street
Durham, North Carolina 27701
919.943.7587
remerson@nc.rr.com