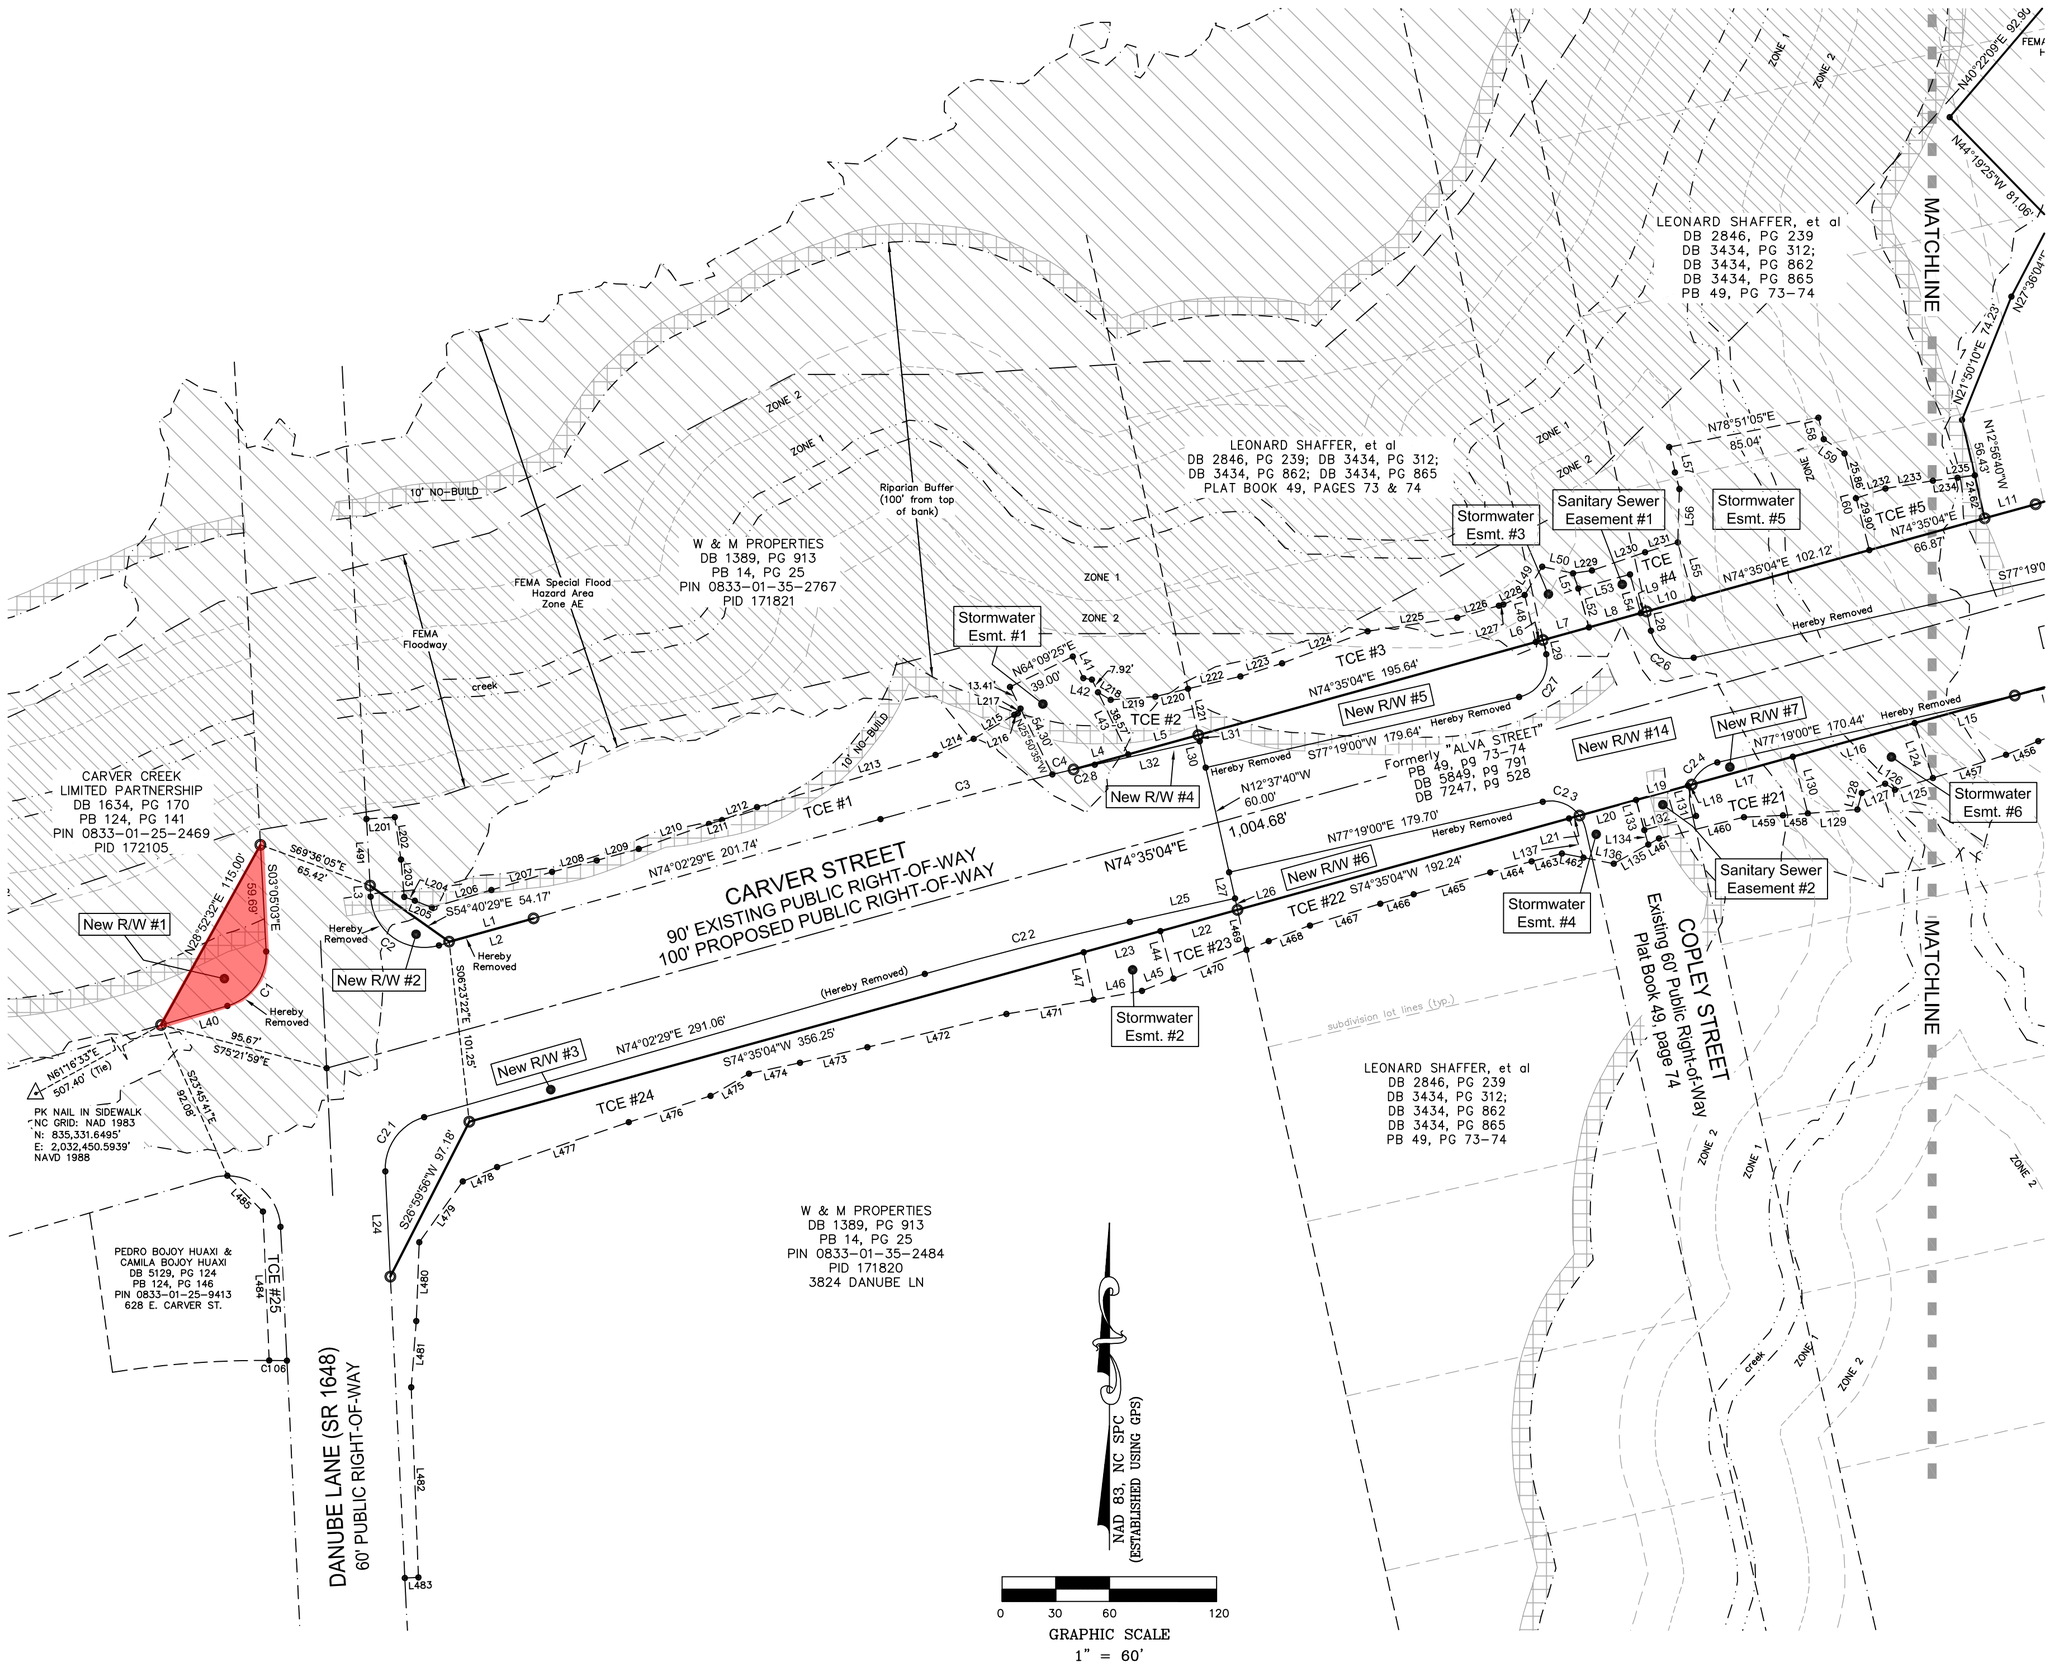

LEGEND

- IRON REBAR SET
- EXISTING MONUMENTATION
- EXISTING DRILL HOLE
- MATHEMATICAL POINT
- SF SQUARE FEET
- AC± ACRES, MORE OR LESS
- #000 ADDRESS
- DB DEED BOOK
- PB PLAT BOOK
- PG PAGE
- FEMA FLOODWAY
- FEMA SPECIAL FLOOD HAZARD AREA

PRELIMINARY
NOT FOR RECORDATION, CONVEYANCES, OR SALES

CITY OF DURHAM
Subdivision & Right-of-Way Acquisition
Carver Street Extension Project
Danube Lane to Old Oxford Road

City of Durham	Durham Township	Durham County	North Carolina	Date: Jan. 8, 2013	Drawn by: MAH	Checked by:

SURVEYED by

MSS LAND CONSULTANTS
6118 Saint Giles St. (Suite E) Raleigh, NC 27612
Phone (919) 510-4464
Fax (919) 510-9102
Email: oropallomj@msseland.com
Firm License #: C-2070
"Committed to Total Quality Service"

O:\HORVATH\HVA-11-02\dwg\RWAcquisitionrev3JCC.dwg

BOOK _____, PAGE _____

Case No. S1300066

O:\HORVATH\HVA-11-02\dwg\RWAcquisitionrev3JCC.dwg, 2, 7/15/2013 11:18:08 AM, hayesm, 1:1