1117 Gillette Ave
#119091

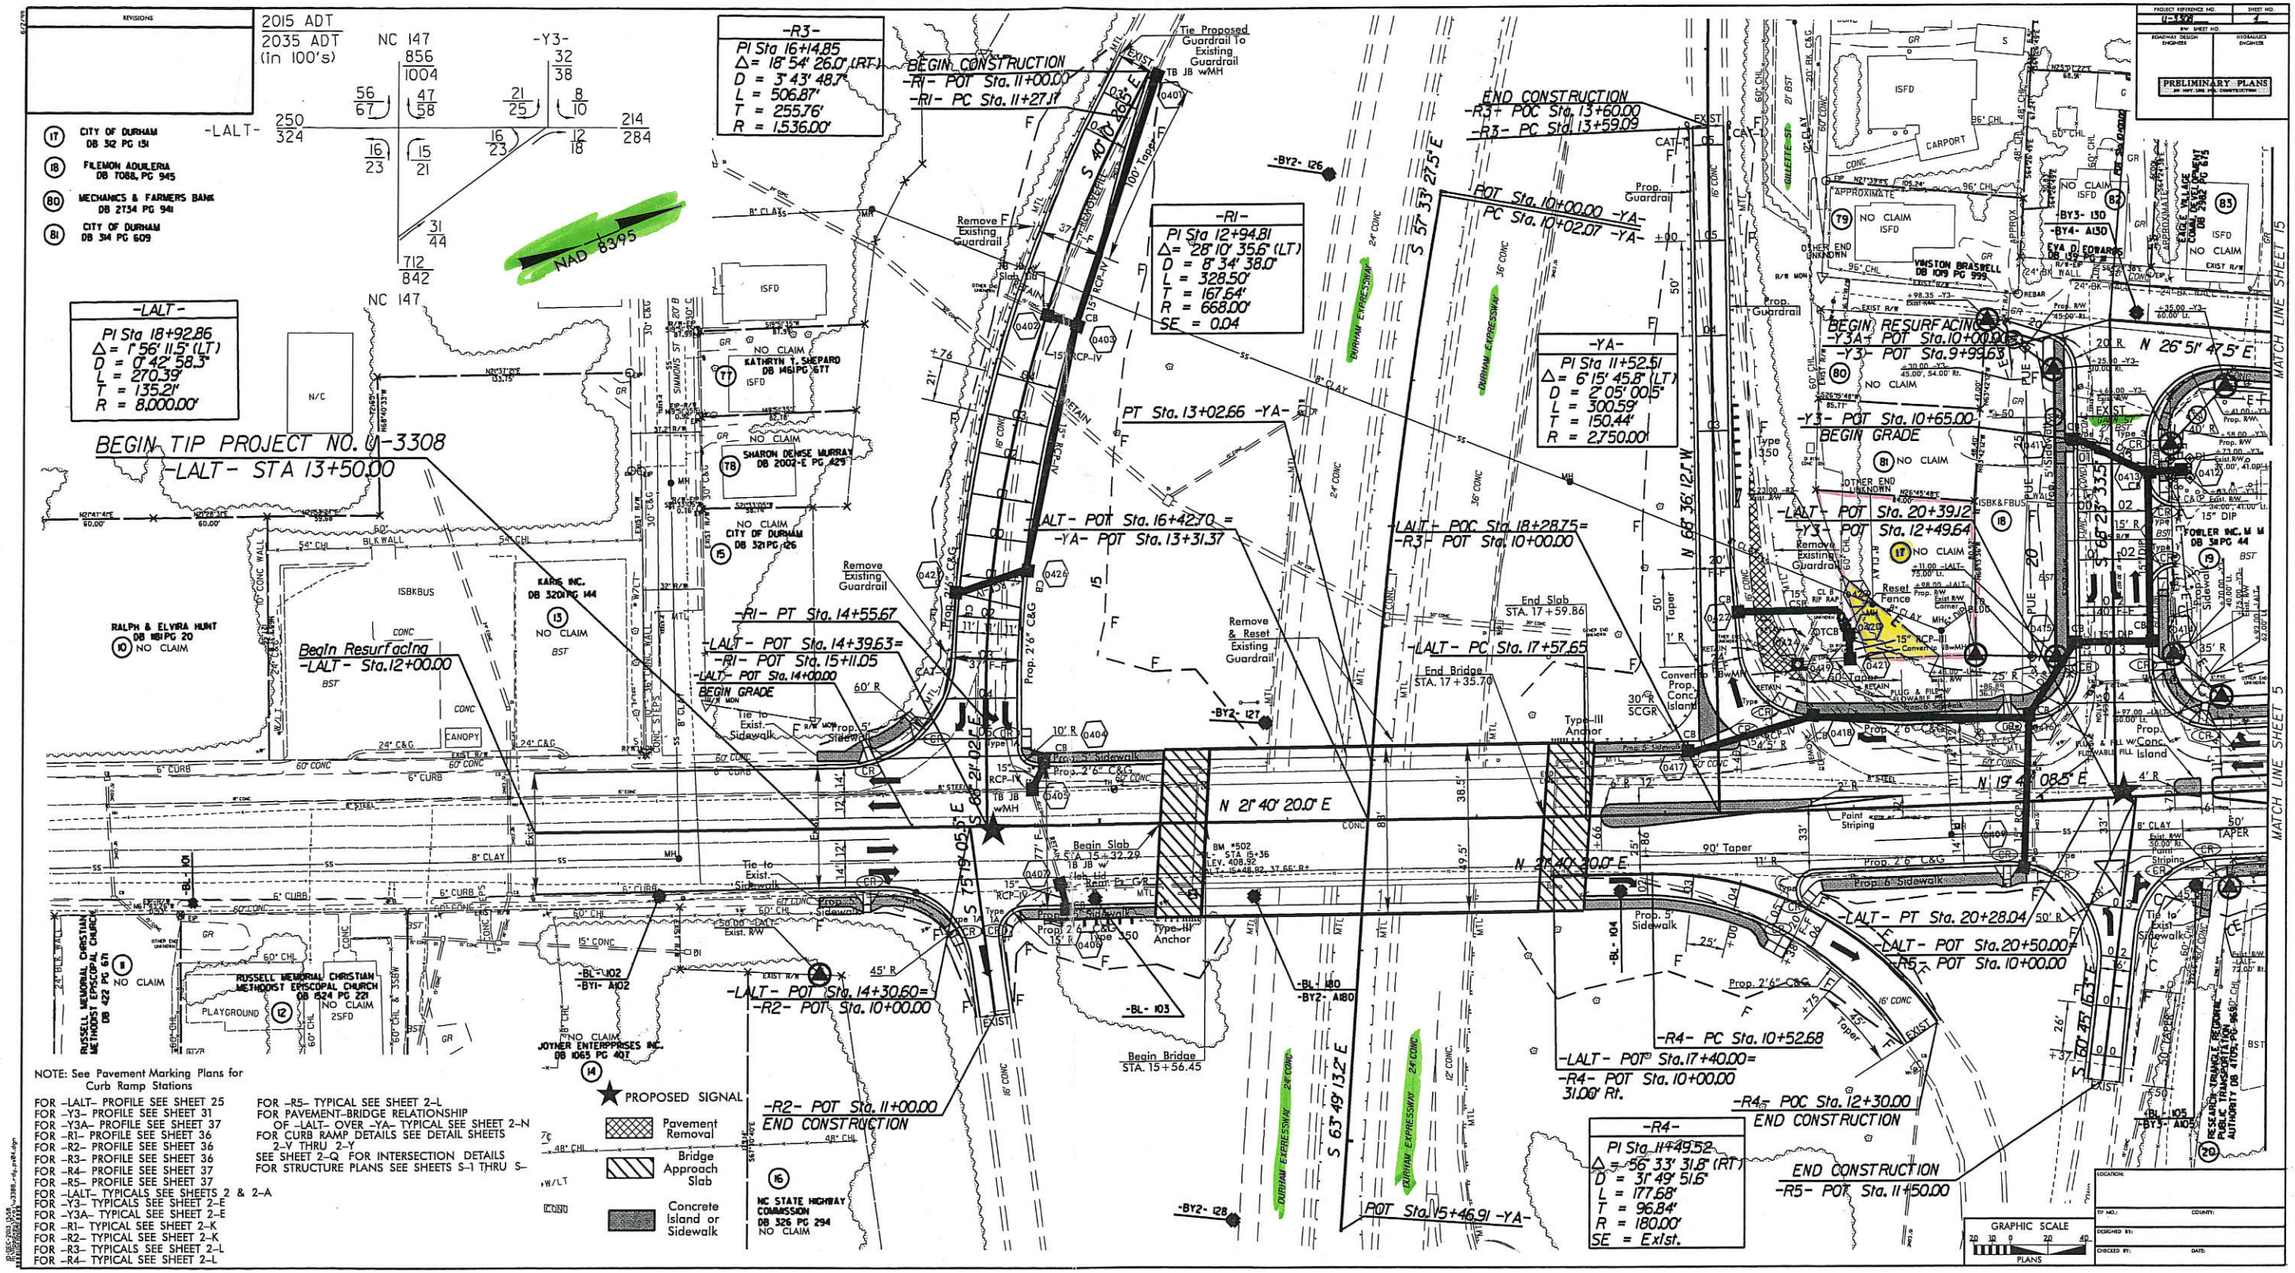

RW Revision 12/09/13 JCL
Changed Property Owner Names & Deed Information on Parcels 18 & 20
Added Contaminated Soil Symbols to Parcels 18 and 19

Parcel 17 Temporary Construction
.019 ac Easement