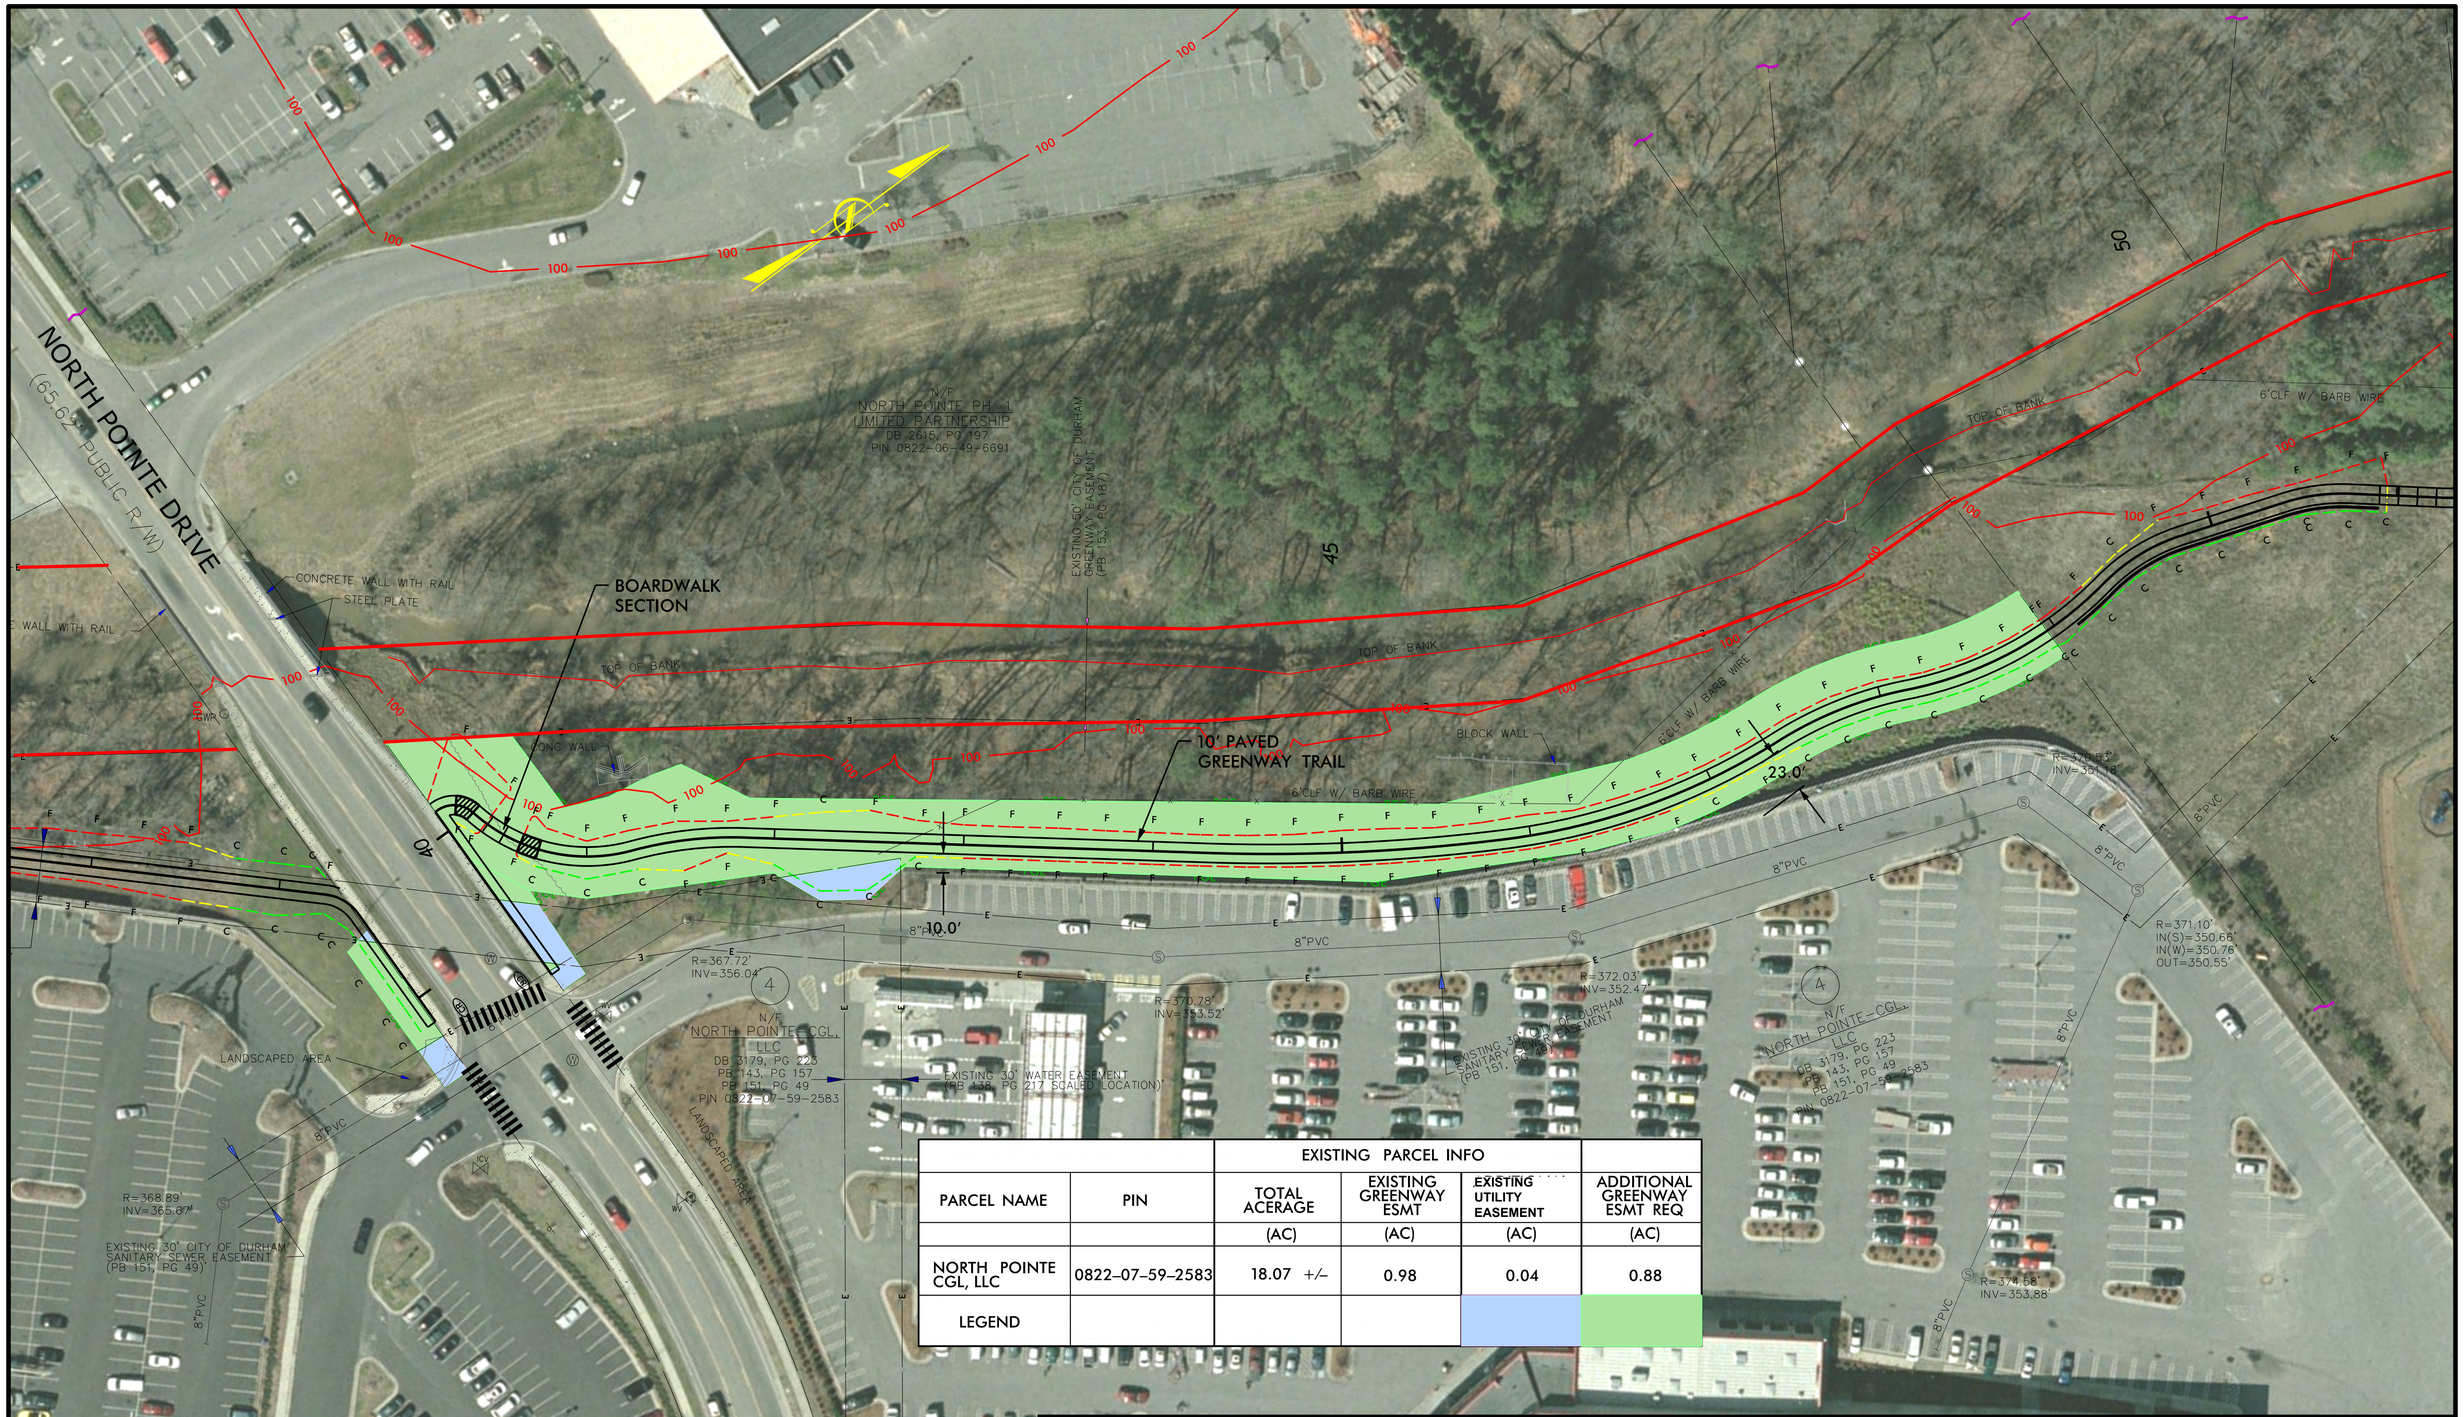

		EXISTING PARCEL INFO			
PARCEL NAME	PIN	TOTAL ACERAGE	EXISTING GREENWAY ESMT	EXISTING UTILITY EASEMENT	ADDITIONAL GREENWAY ESMT REQ
		(AC)	(AC)	(AC)	(AC)
NORTH POINTE CGL, LLC	0822-07-59-2583	18.07 +/-	0.98	0.04	0.88
LEGEND					

GRAPHIC SCALE: 1"=80'

40 20 0 40 80

WEST ELLERBEE CREEK GREENWAY

NORTH POINTE – CGL, LLC
EASEMENT EXHIBIT

07-05-2013

STEWART
Firm License No. C-1051
421 Fayetteville St,
Suite 400
Raleigh, NC 27601
T 919.380.8759
www.stewartinc.com