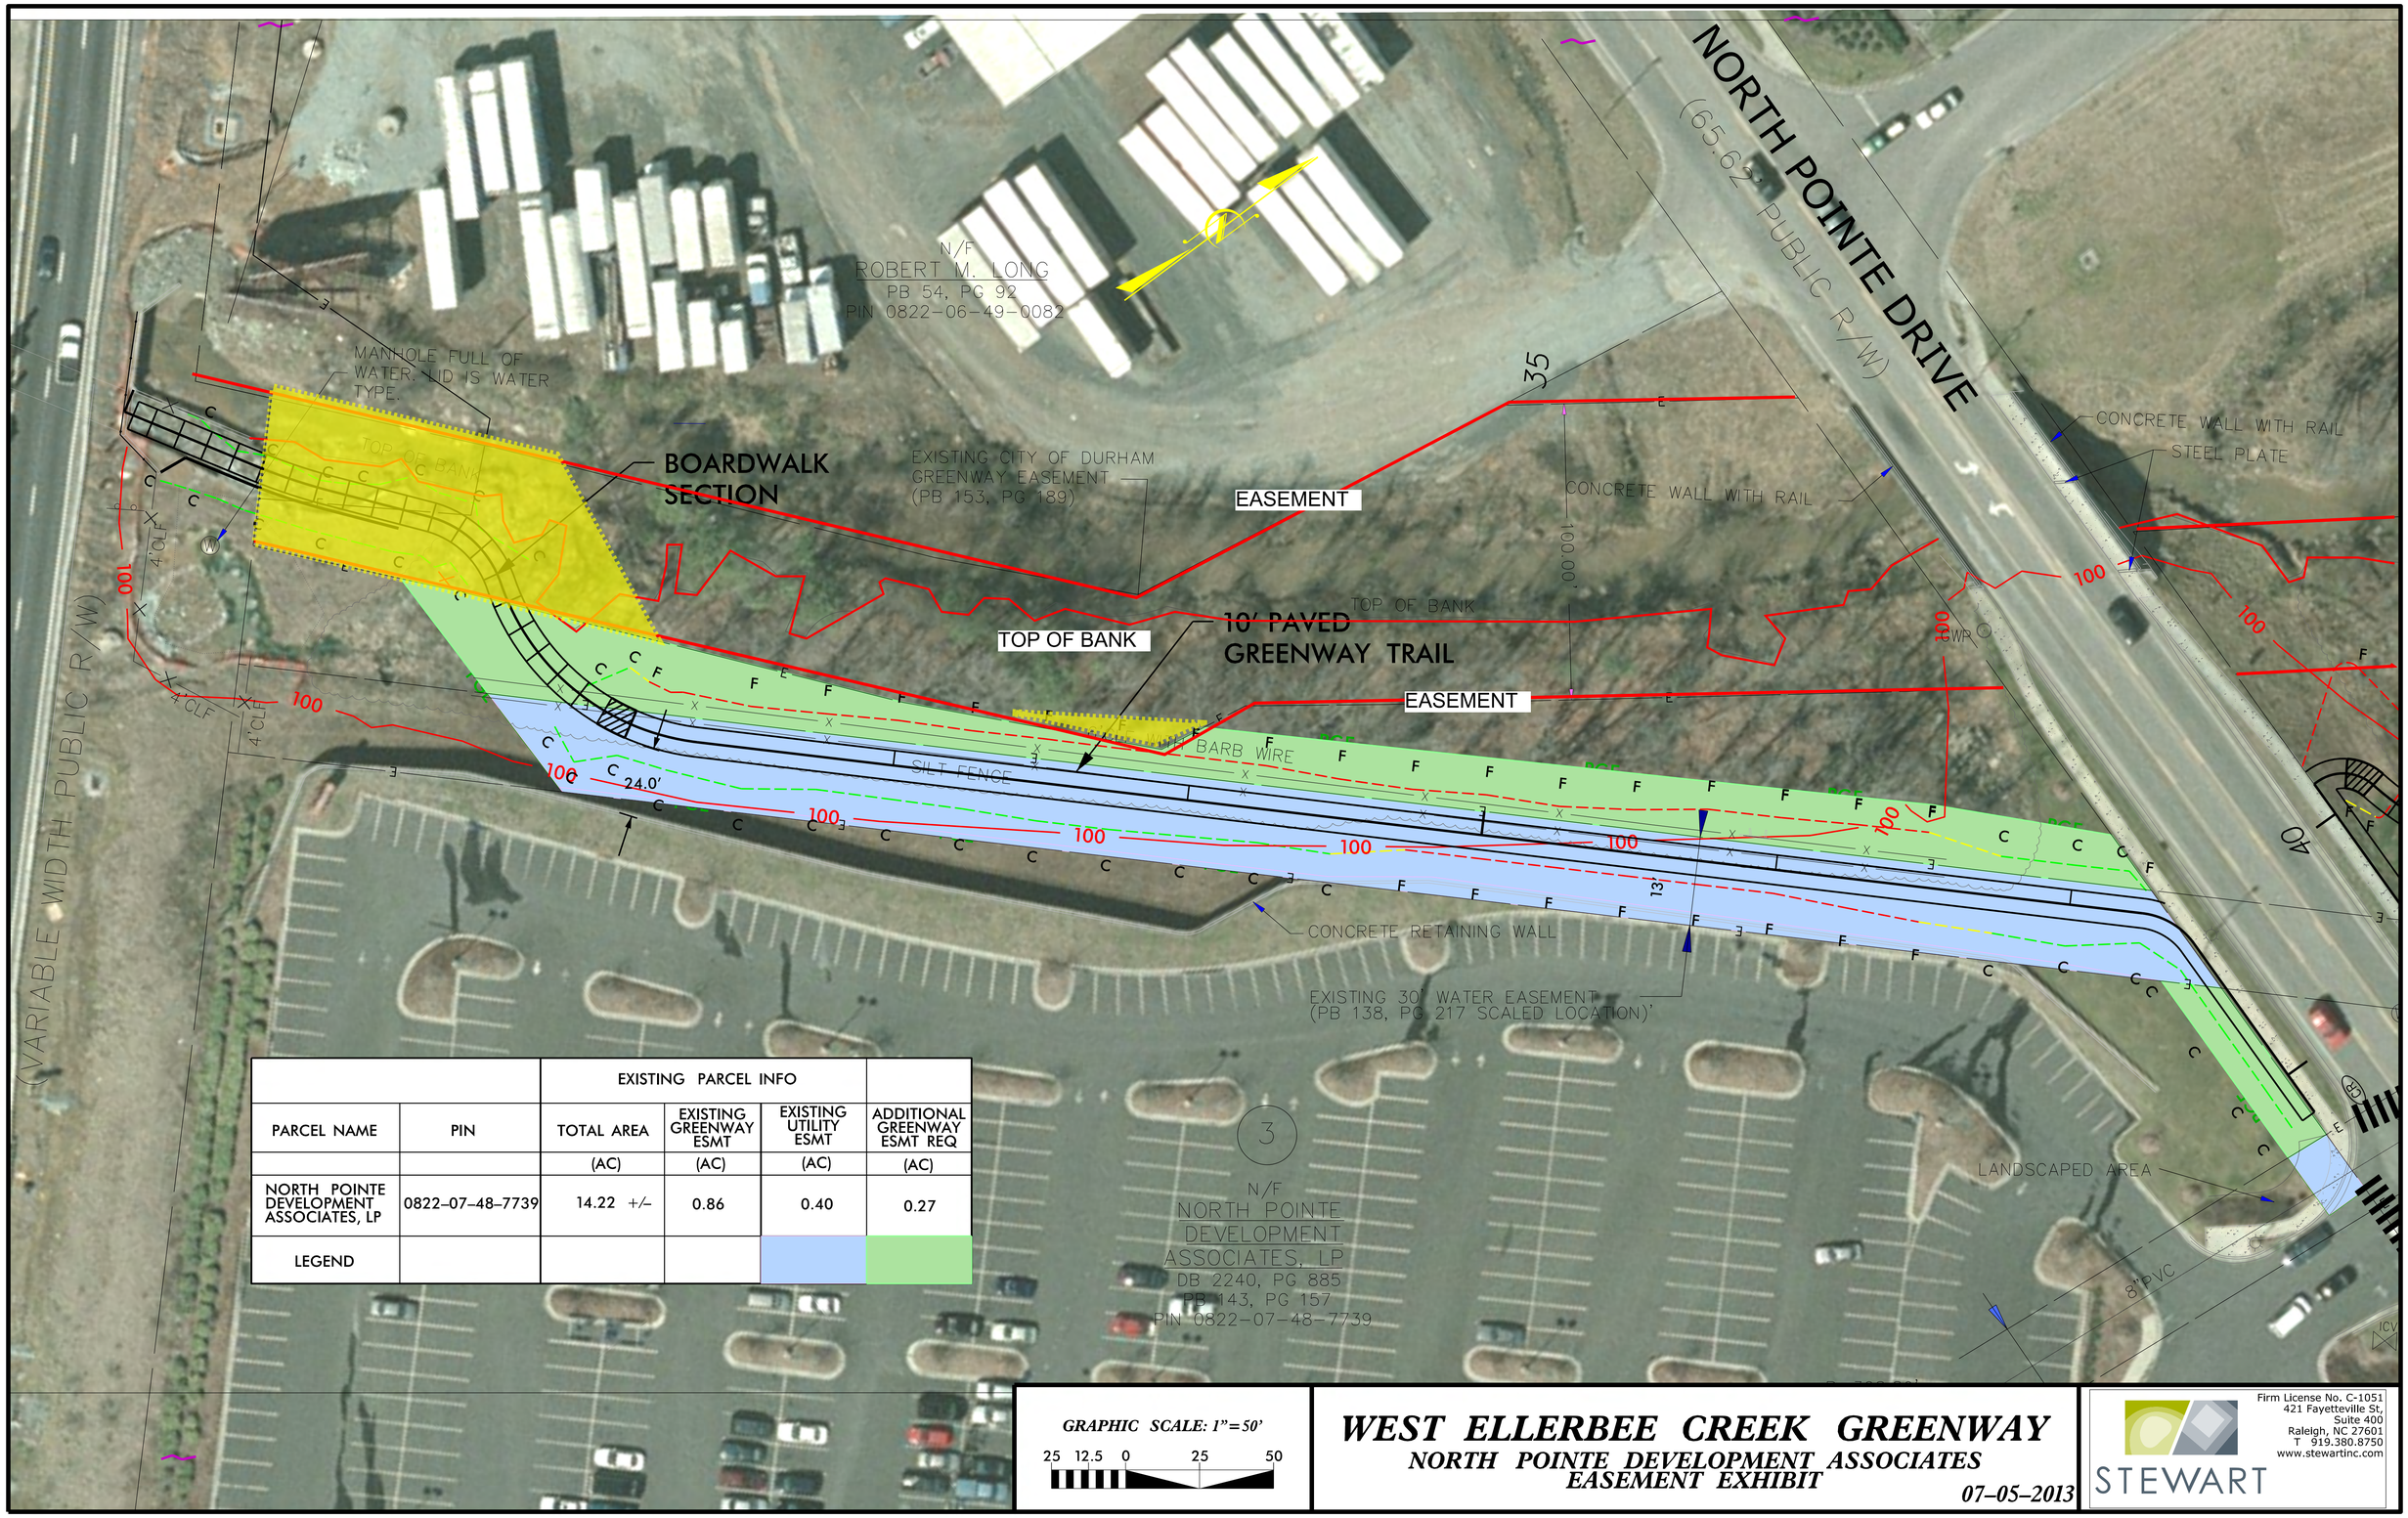

		EXISTING PARCEL INFO			
PARCEL NAME	PIN	TOTAL AREA	EXISTING GREENWAY ESMT	EXISTING UTILITY ESMT	ADDITIONAL GREENWAY ESMT REQ
		(AC)	(AC)	(AC)	(AC)
NORTH POINTE DEVELOPMENT ASSOCIATES, LP	0822-07-48-7739	14.22 +/-	0.86	0.40	0.27
LEGEND					

GRAPHIC SCALE: 1"=50'

25 12.5 0 25 50

WEST ELLERBEE CREEK GREENWAY

NORTH POINTE DEVELOPMENT ASSOCIATES EASEMENT EXHIBIT

07-05-2013

STEWART
Firm License No. C-1051
421 Fayetteville St,
Suite 400
Raleigh, NC 27601
T 919.380.8750
www.stewartinc.com