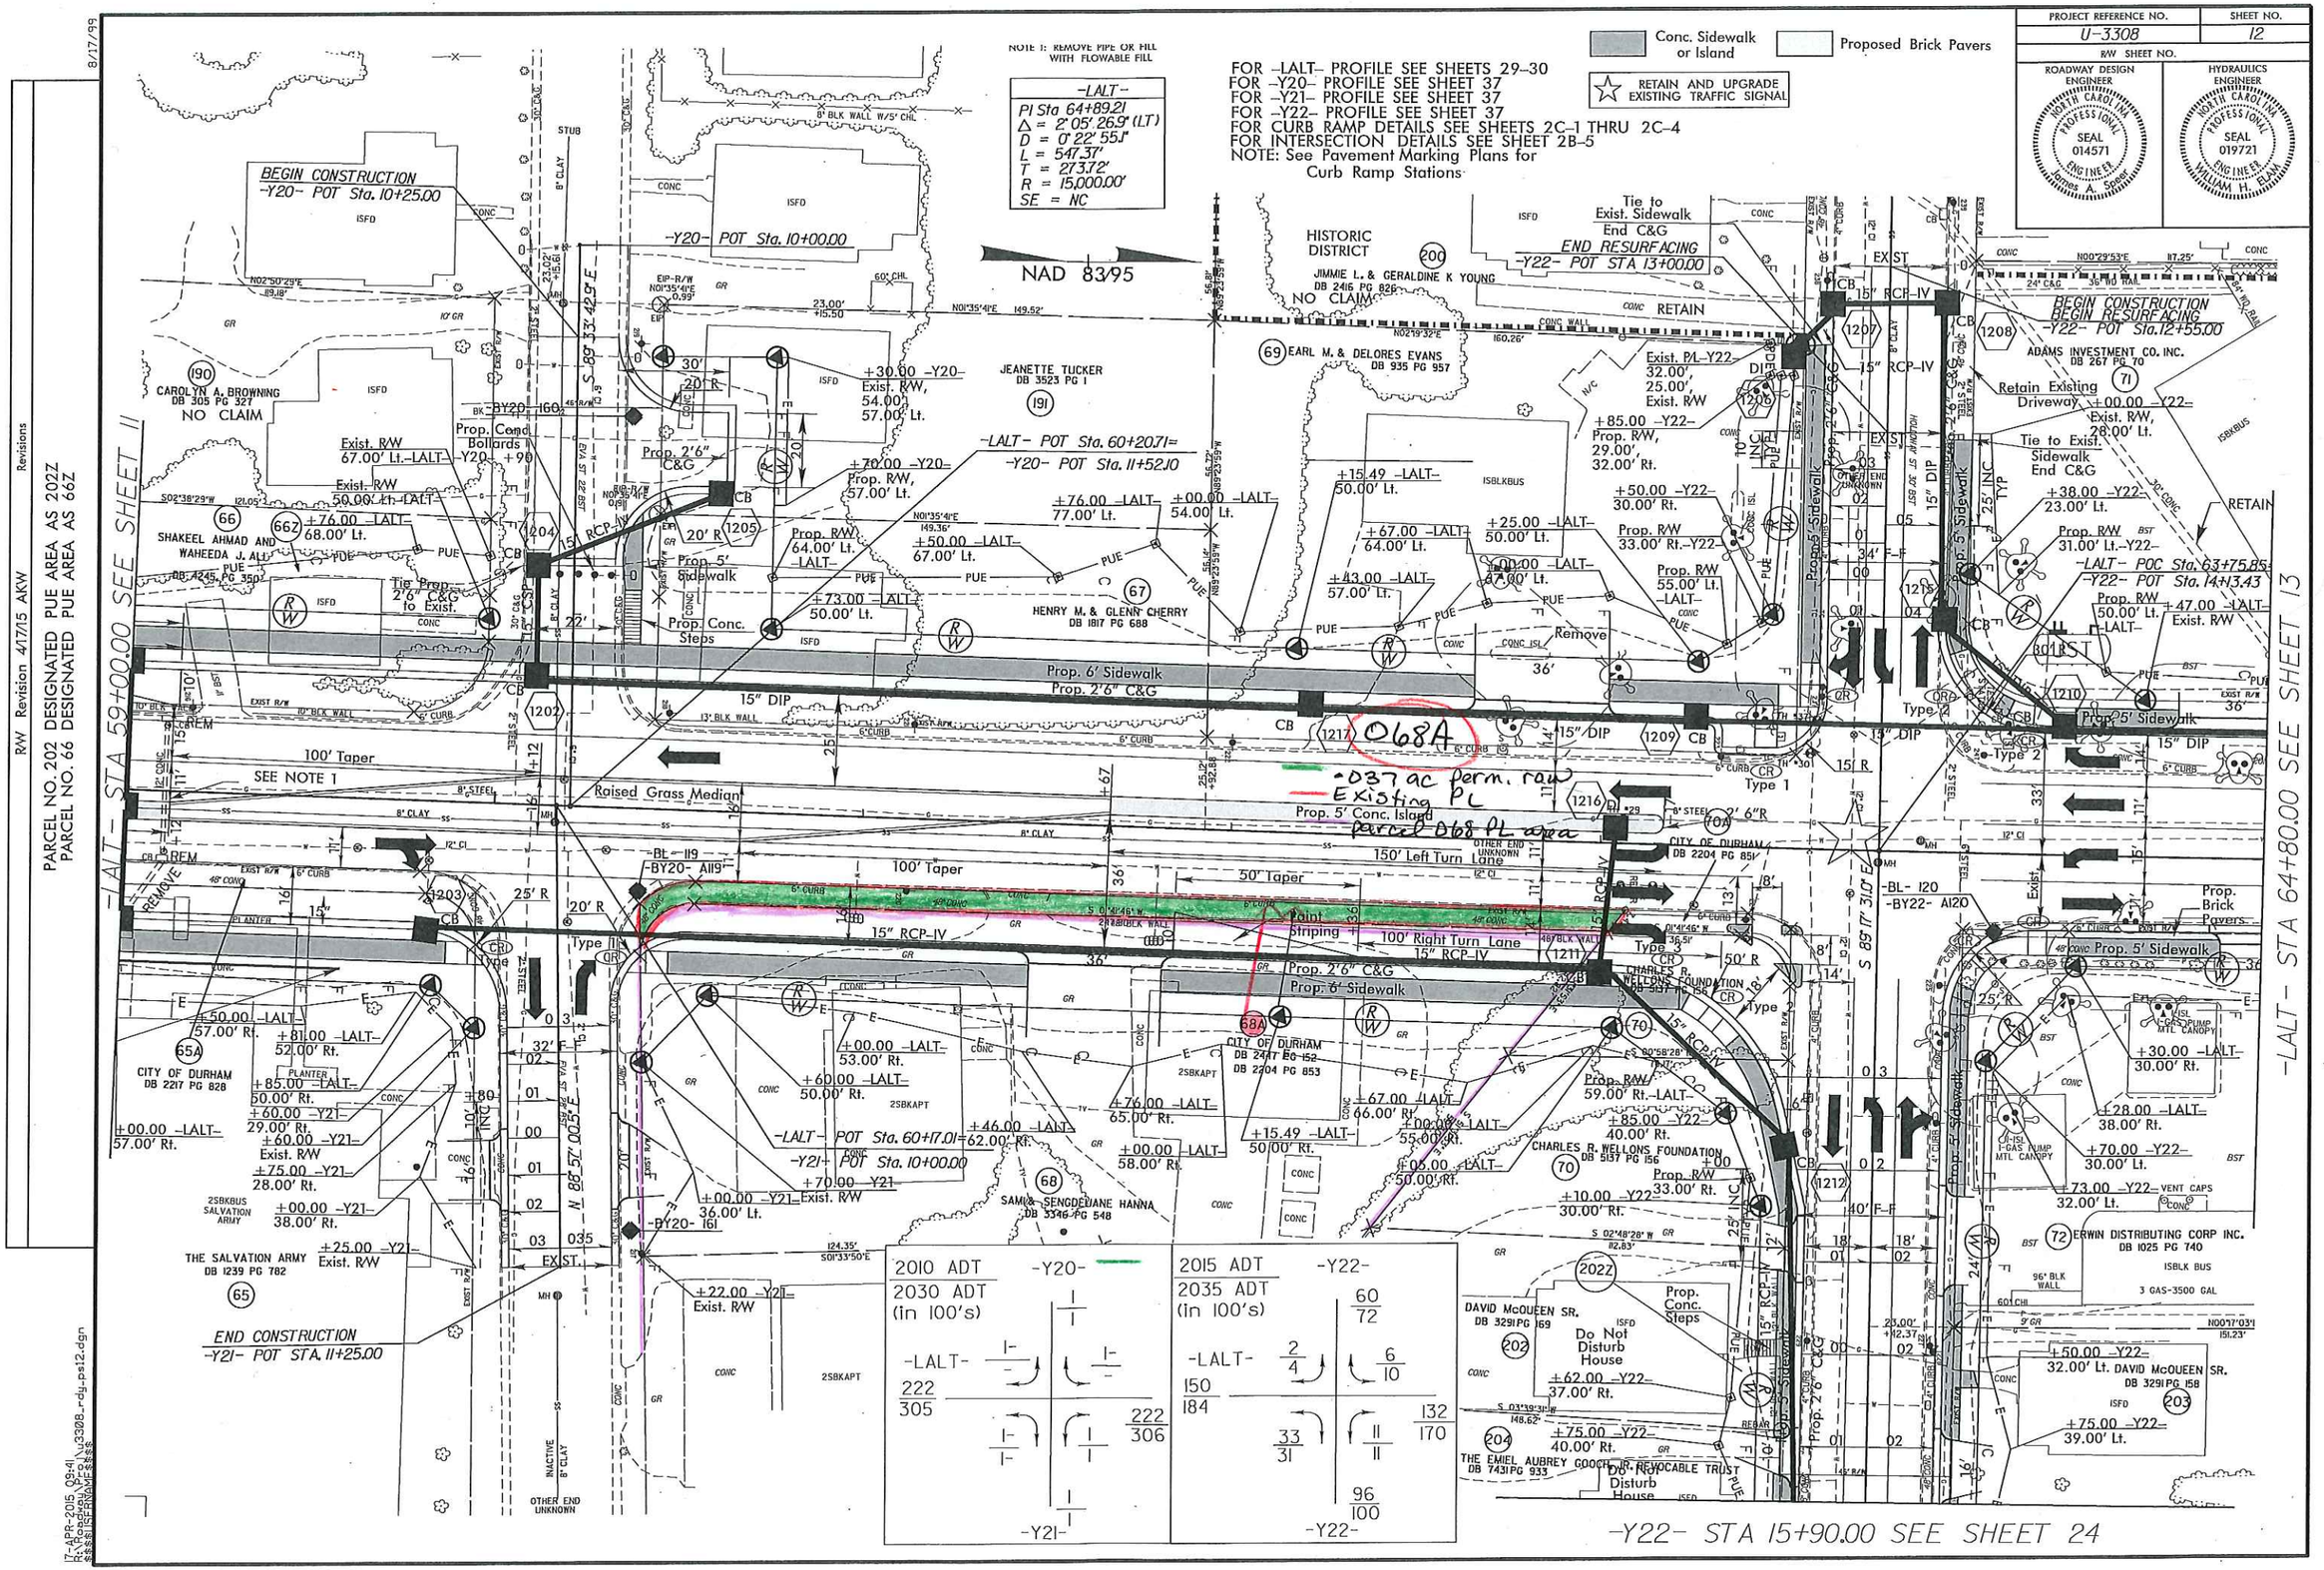

R/W Revision 4/17/15 AKW

PARCEL NO. 202 DESIGNATED PUE AREA AS 202Z
PARCEL NO. 66 DESIGNATED PUE AREA AS 66Z

Revisions

8/17/99

17-APR-2015 09:41
R:\Roadway\Proj\u3308_rdy_ps12.dgn
$$$$USERNAME$$$$