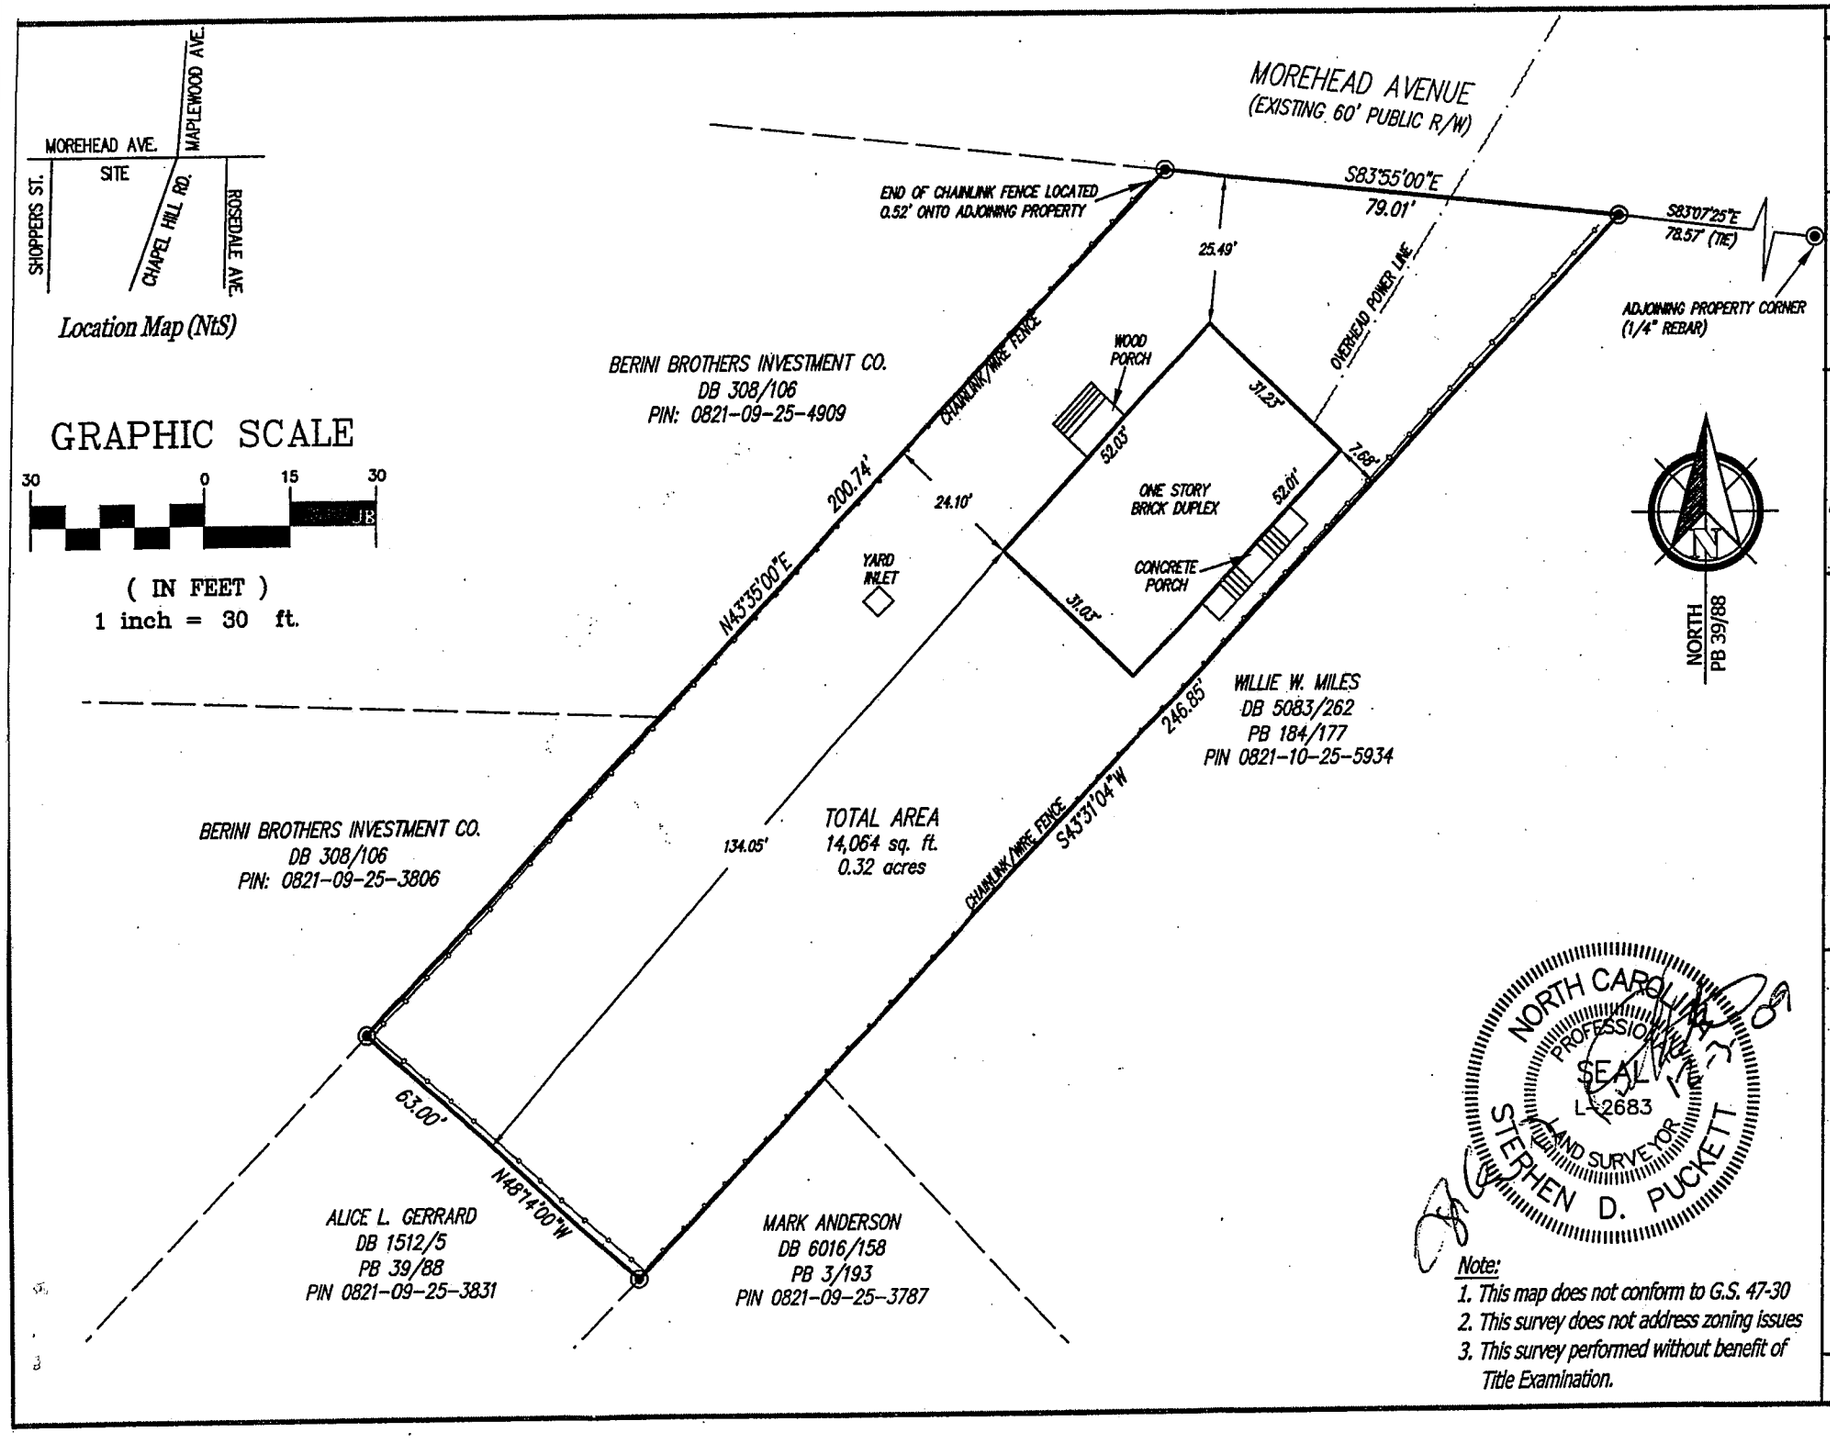

Legend	References
Existing Iron Pin	PB 39/88
New Iron Pin	
Existing Nail	DB 6370/727
Computed Point	
Utility Pole	PIN 0821-09-25-4934

I, Stephen D. Puckett do hereby certify that as of the date shown on this map, no structures from adjoining property encroaches onto the premises surveyed and that no structures from premises encroaches onto adjoining property except as indicated hereon according to an actual field survey performed under my direct supervision.

NORTH CAROLINA PROFESSIONAL SEAL L-2683 LAND SURVEYOR STEPHEN D. PUCKETT

Note:
1. This map does not conform to G.S. 47-30
2. This survey does not address zoning issues
3. This survey performed without benefit of Title Examination.

Survey For:

Self Help Community Development Corp.

Date: 12/3/09

Address: 1737 & 1739 Morehead Ave.
Durham, NC 27707

Lot # 2

Subdivision: Property of Viola M. Roberts

Township of Durham

County of Durham

State of North Carolina

S.D. Puckett & Assoc., Inc.
PROFESSIONAL LAND SURVEYORS
5314 Hwy. 55, Suite 104
Durham, N.C. 27713
ph. (919) 544-7717
fax (919) 544-1274
spuckett@puckettsurveys.com
Stephen D. Puckett L-2683
S.D. PUCKETT & ASSOCIATES
LAND SURVEYORS
C-0506

File: 091207b1