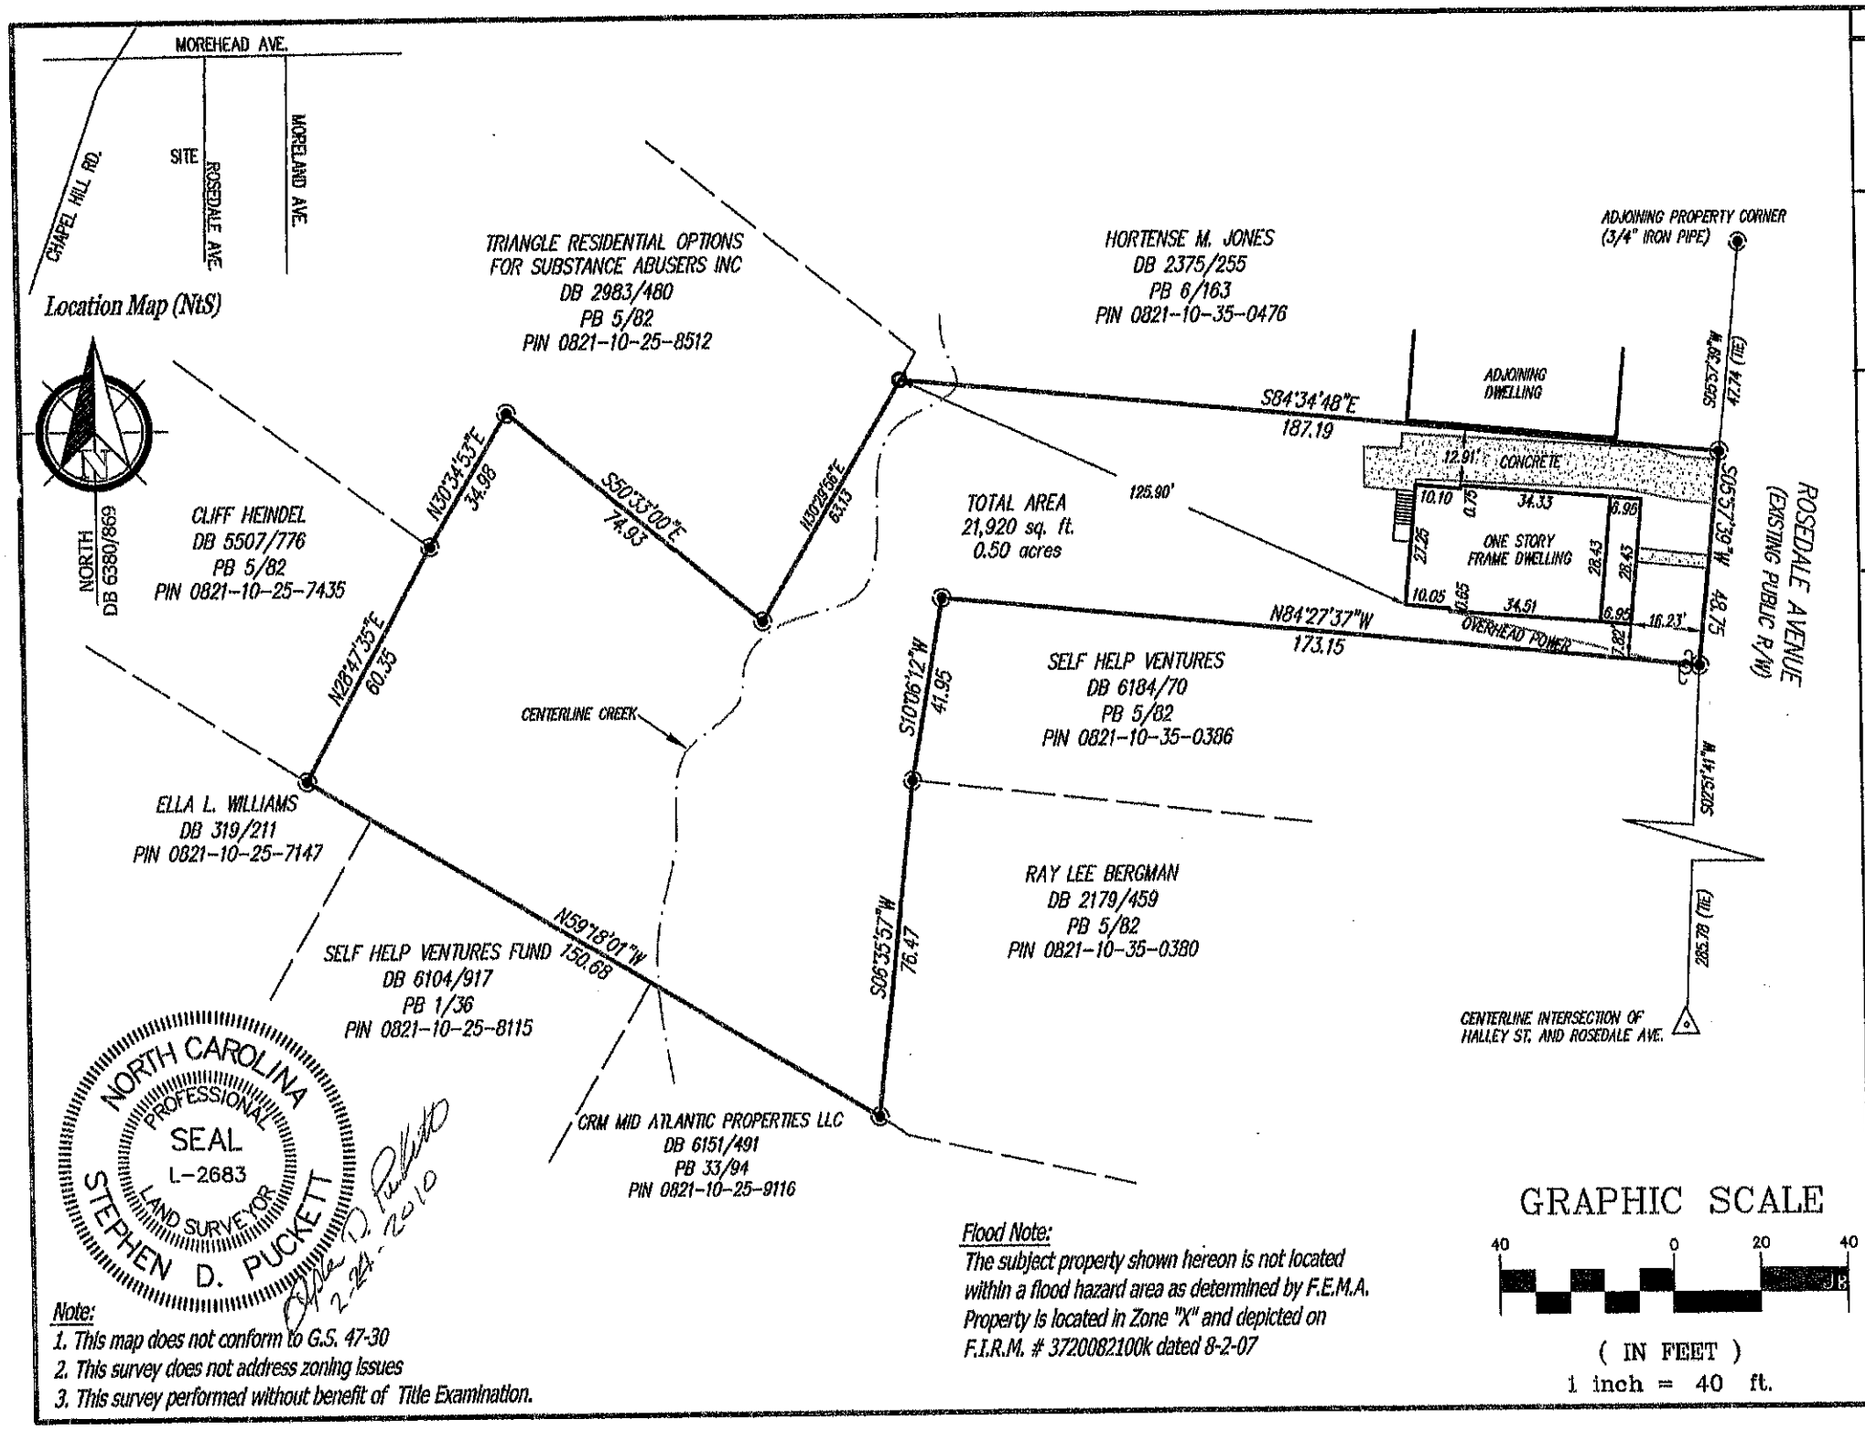


| Legend | References |
|---|---|
| Existing Iron Pin | PB 6B/163 |
| New Iron Pin | DB 6380/869 |
| Existing Nail | PIN 0821-10-35-0400 |
| Computed Point | |
| Utility Pole | |

I, Stephen D. Puckett do hereby certify that as of the date shown on this map, no structures from adjoining property encroaches onto the premises surveyed and that no structures from premises encroaches onto adjoining property except as indicated hereon according to an actual field survey performed under my direct supervision.

Survey For:

# Self Help Community Development Corporation

Date: 2-24-10

Address: 1022 Rosedale Avenue
Durham, NC 27707

Lots 1 & 19

Subdivision: S. R. House Estate

Township of Durham

County of Durham

State of North Carolina


S.D. Puckett & Assoc., Inc.
PROFESSIONAL LAND SURVEYORS
5314 Hwy. 55, Suite 104
Durham, N.C. 27713
ph. (919) 544-7717
fax (919) 544-1274
spuckett@puckettsurveys.com
Stephen D. Puckett L-2683
S.D. PUCKETT & ASSOCIATES
LAND SURVEYORS
C-0506


File: 100225b1

Flood Note:
The subject property shown hereon is not located within a flood hazard area as determined by F.E.M.A. Property is located in Zone "X" and depicted on F.I.R.M. # 3720082100k dated 8-2-07

Note:
1. This map does not conform to G.S. 47-30
2. This survey does not address zoning issues
3. This survey performed without benefit of Title Examination.